ISO A1 594mm x 841mm

Approved:

Checked:

Designer:

Project Management Initials:

NOTE:

1. THIS DRAWING TO BE READ IN CONJUNCTION WITH DRAWING NOS. 60662428/C16/FIGURE 12.3.1 TO 12.3.7.

LEGEND:

- PROJECT BOUNDARY
- 100m ASSESSMENT AREA
- PREFERRED ALIGNMENT
- RECLAIMED LAND FOR CONSTRUCTION OF CARRIAGEWAY, FOOTPATH AND CYCLE TRACK

LANDSCAPE RESOURCES (LR)

TOTAL AREA OF LR WITHIN THE STUDY AREA SHOWN IN HECTARES (HA) BELOW

- LR1 SECONDARY WOODLAND
- LR2 SHRUBLAND AND GRASSLAND
- LR3 SEA WATER
- LR4 MAJOR TRANSPORT CORRIDOR
- LR5 URBANISED DEVELOPMENT
- LR6 VEGETATION ON MAN-MADE SLOPE
- LR7 ENGINEERED CUT SLOPE
- LR8 ARTIFICIAL SHORELINE

ID NO.	APPROXIMATED AREA (m^2)
LR1	354183
LR2	368165
LR3	1228660
LR4	695826
LR5	468166
LR6	197399
LR7	76821
LR8	83469

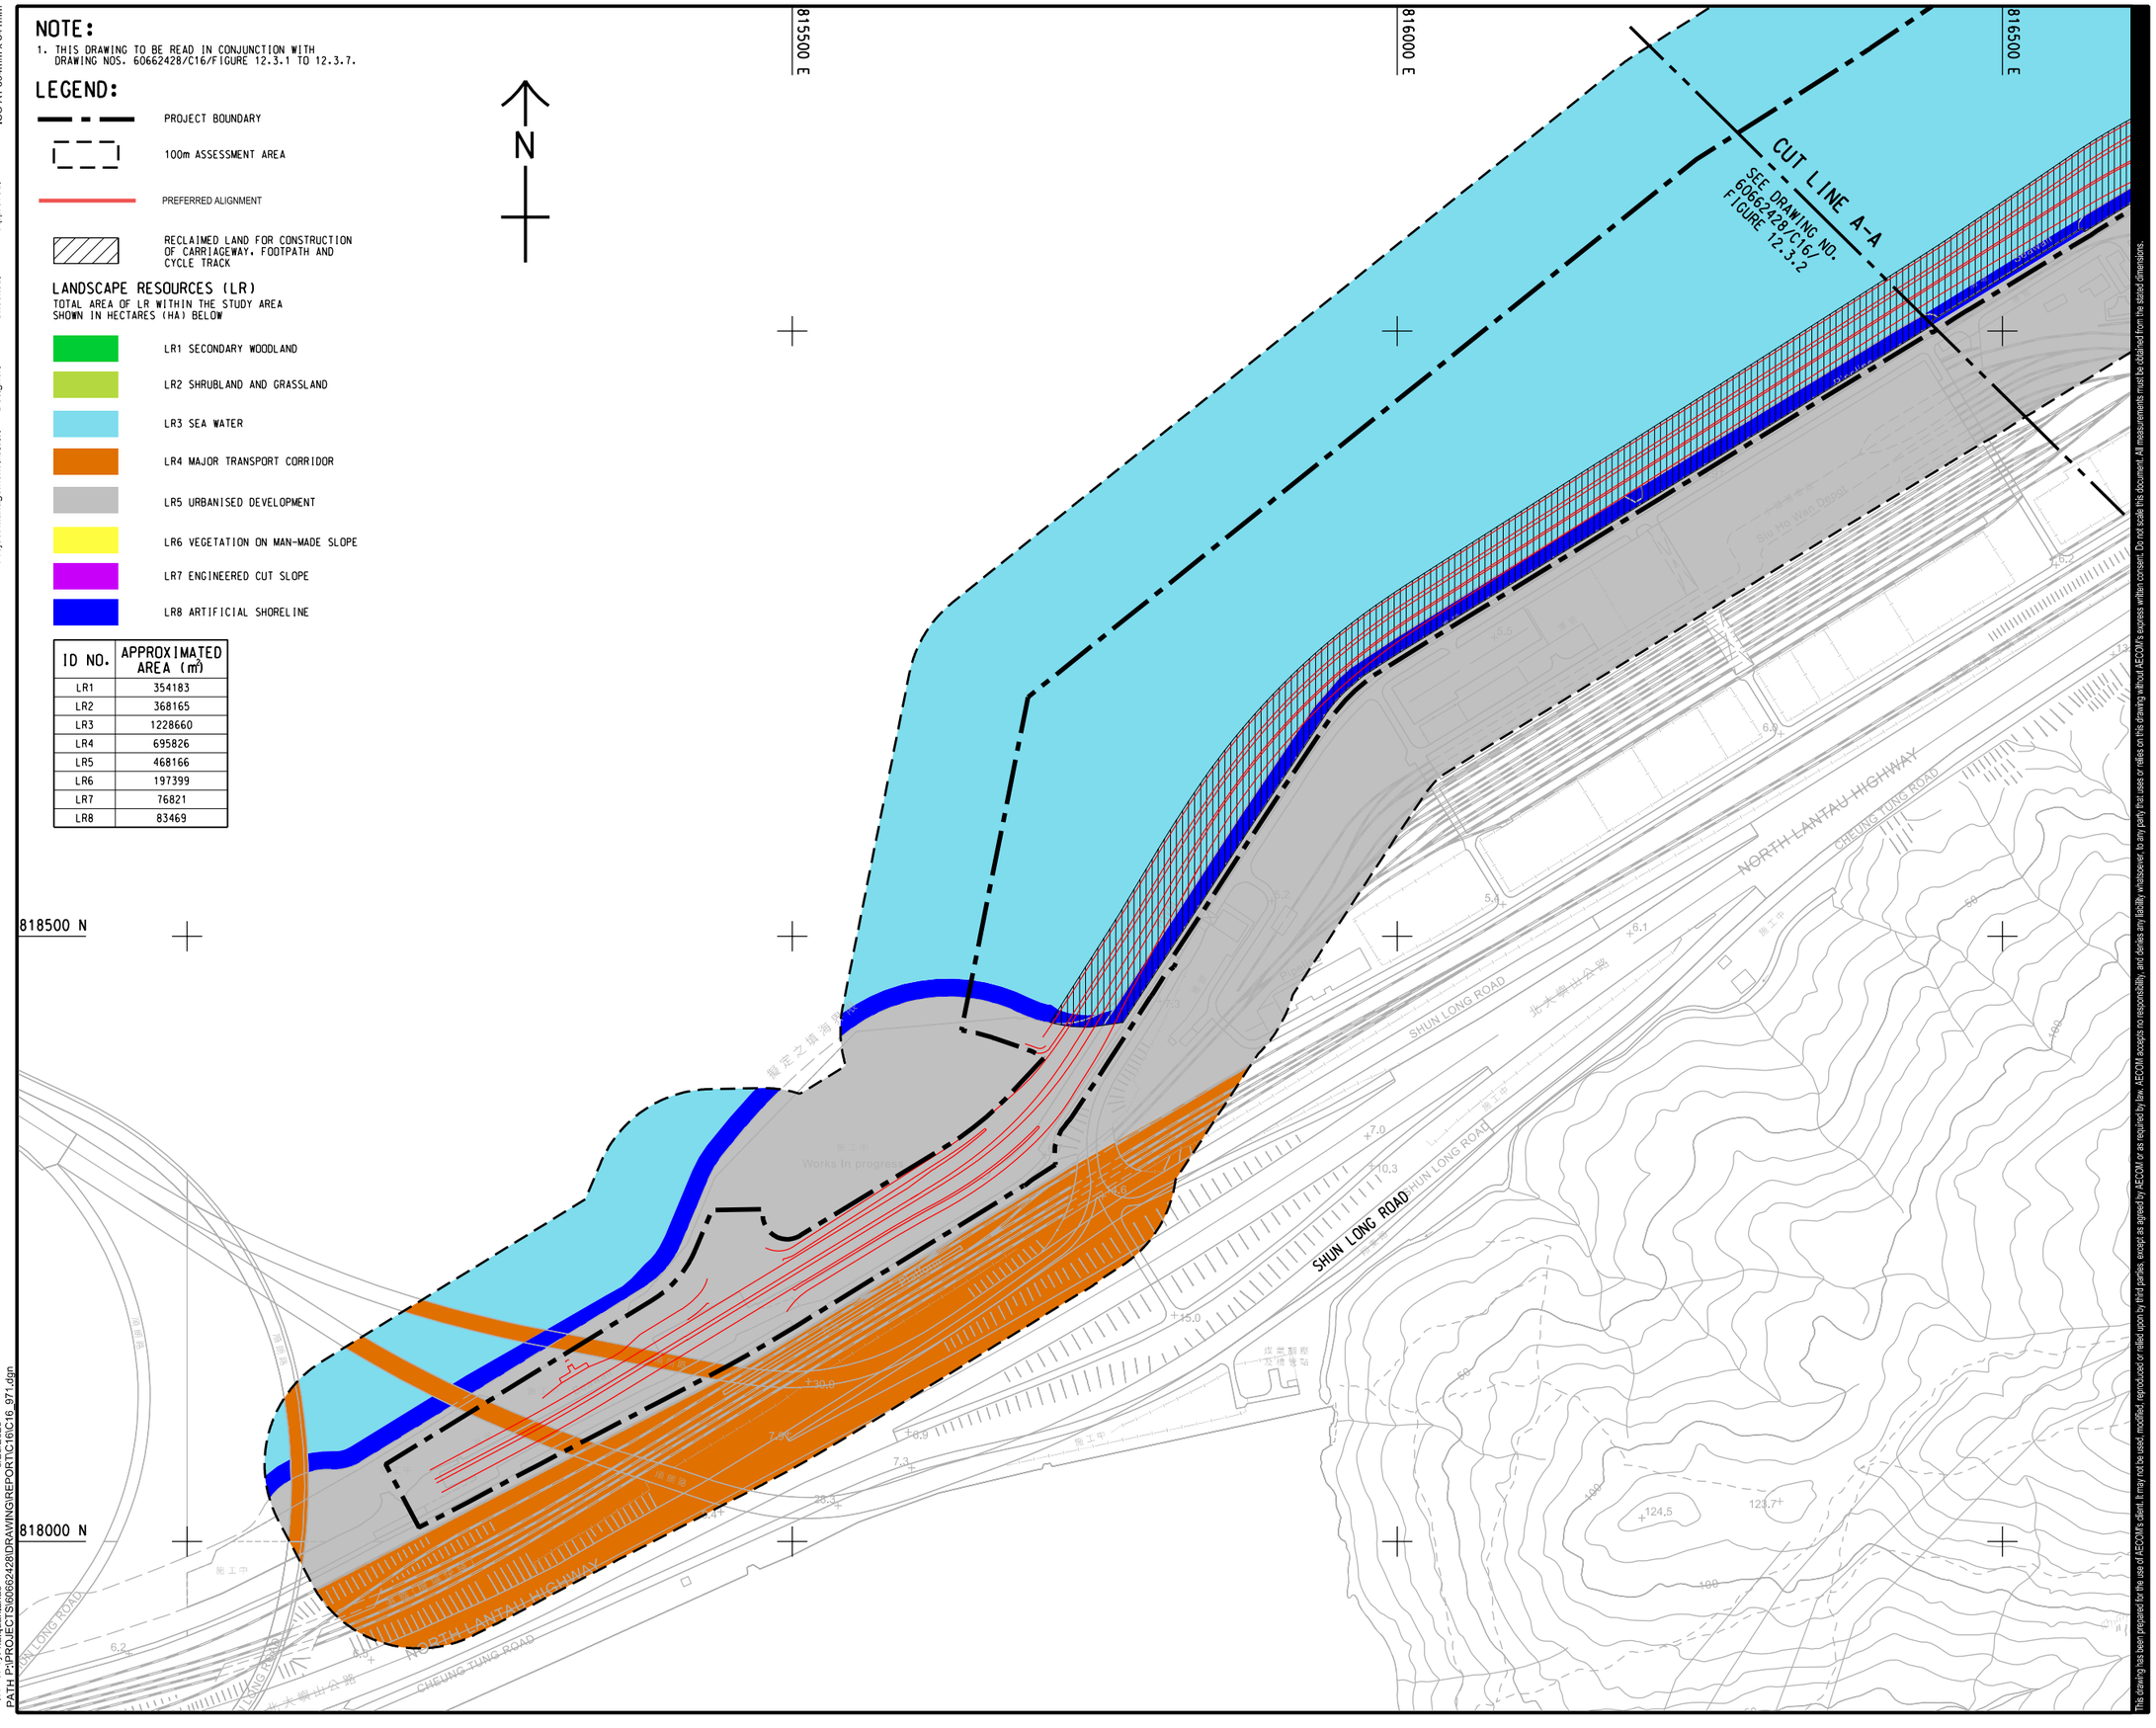

V:\BAK\US95-BAK\CSWP\plotdrv\Create Plt file\new\CSWP-75(color).plt
6/23/2025
Plot File by: haiquan.zhao
PATH: P:\PROJECTS\60662428\DRAWING\REPORT\C16\C16_071.dgn

This drawing has been prepared for the use of AECOM's client. It may not be used, modified, reproduced or relied upon by third parties, except as agreed by AECOM or as required by law. AECOM accepts no responsibility, and denies any liability whatsoever, to any party that uses or relies on this drawing without AECOM's express written consent. Do not scale this document. All measurements must be obtained from the stated dimensions.

AECOM

PROJECT 項目

ROAD P1 (TAI HO - SUNNY BAY SECTION), LANTAU - INVESTIGATION

CLIENT 業主

土木工程拓展署
CEDD Civil Engineering and Development Department

CONSULTANT 工程顧問公司

AECOM Asia Company Ltd.
www.aecom.com

SUB-CONSULTANTS 分判工程顧問公司

ISSUE/REVISION 修訂

I/R 修訂	DATE 日期	DESCRIPTION 內容摘要	CHK. 核核

STATUS 階段

SCALE 比例
A3 1 : 5000

DIMENSION UNIT 尺寸單位
METRES

KEY PLAN 索引圖

PROJECT NO. 項目編號
60662428

AGREEMENT NO. 協議編號
CE 75/2020(HY)

SHEET TITLE 圖紙名稱
LANDSCAPE RESOURCES WITH DEVELOPMENT PROPOSAL OVERLAID

SHEET 1 OF 7

SHEET NUMBER 圖紙編號
60662428/C16/FIGURE 12.3.1