ISO A1 594mm x 841mm

Approved:

Checked:

Designer:

Project Management Initials:

NOTE:

1. THIS DRAWING TO BE READ IN CONJUNCTION WITH DRAWING NOS. 60662428/C16/FIGURE 12.5.1 TO FIGURE 12.5.7.

LEGEND:

- PROJECT BOUNDARY
- 100m ASSESSMENT AREA
- PREFERRED ALIGNMENT
- RECLAIMED LAND FOR CONSTRUCTION OF CARRIAGEWAY, FOOTPATH AND CYCLE TRACK

LANDSCAPE CHARACTER AREAS (LCA)

- LCA1 INSHORE WATER LANDSCAPE AREA ALONG COAST
- LCA2 COASTAL UPLAND AND HILLSIDE LANDSCAPE AREA
- LCA3 UNSETTLED VALLEY LANDSCAPE AREA
- LCA4 HILLSIDE LANDSCAPE AREA ALONG EASTERN PORTION OF NORTH LANTAU HIGHWAY
- LCA5 TRANSPORTATION CORRIDOR LANDSCAPE AREA ALONG NORTH LANTAU HIGHWAY
- LCA6 INSTITUTIONAL LANDSCAPE AREA AT GOVERNMENT AND MTR FACILITIES

ID NO.	APPROXIMATED AREA (m²)
LCA1	1302182
LCA2	316669
LCA3	175003
LCA4	394091
LCA5	867710
LCA6	417036

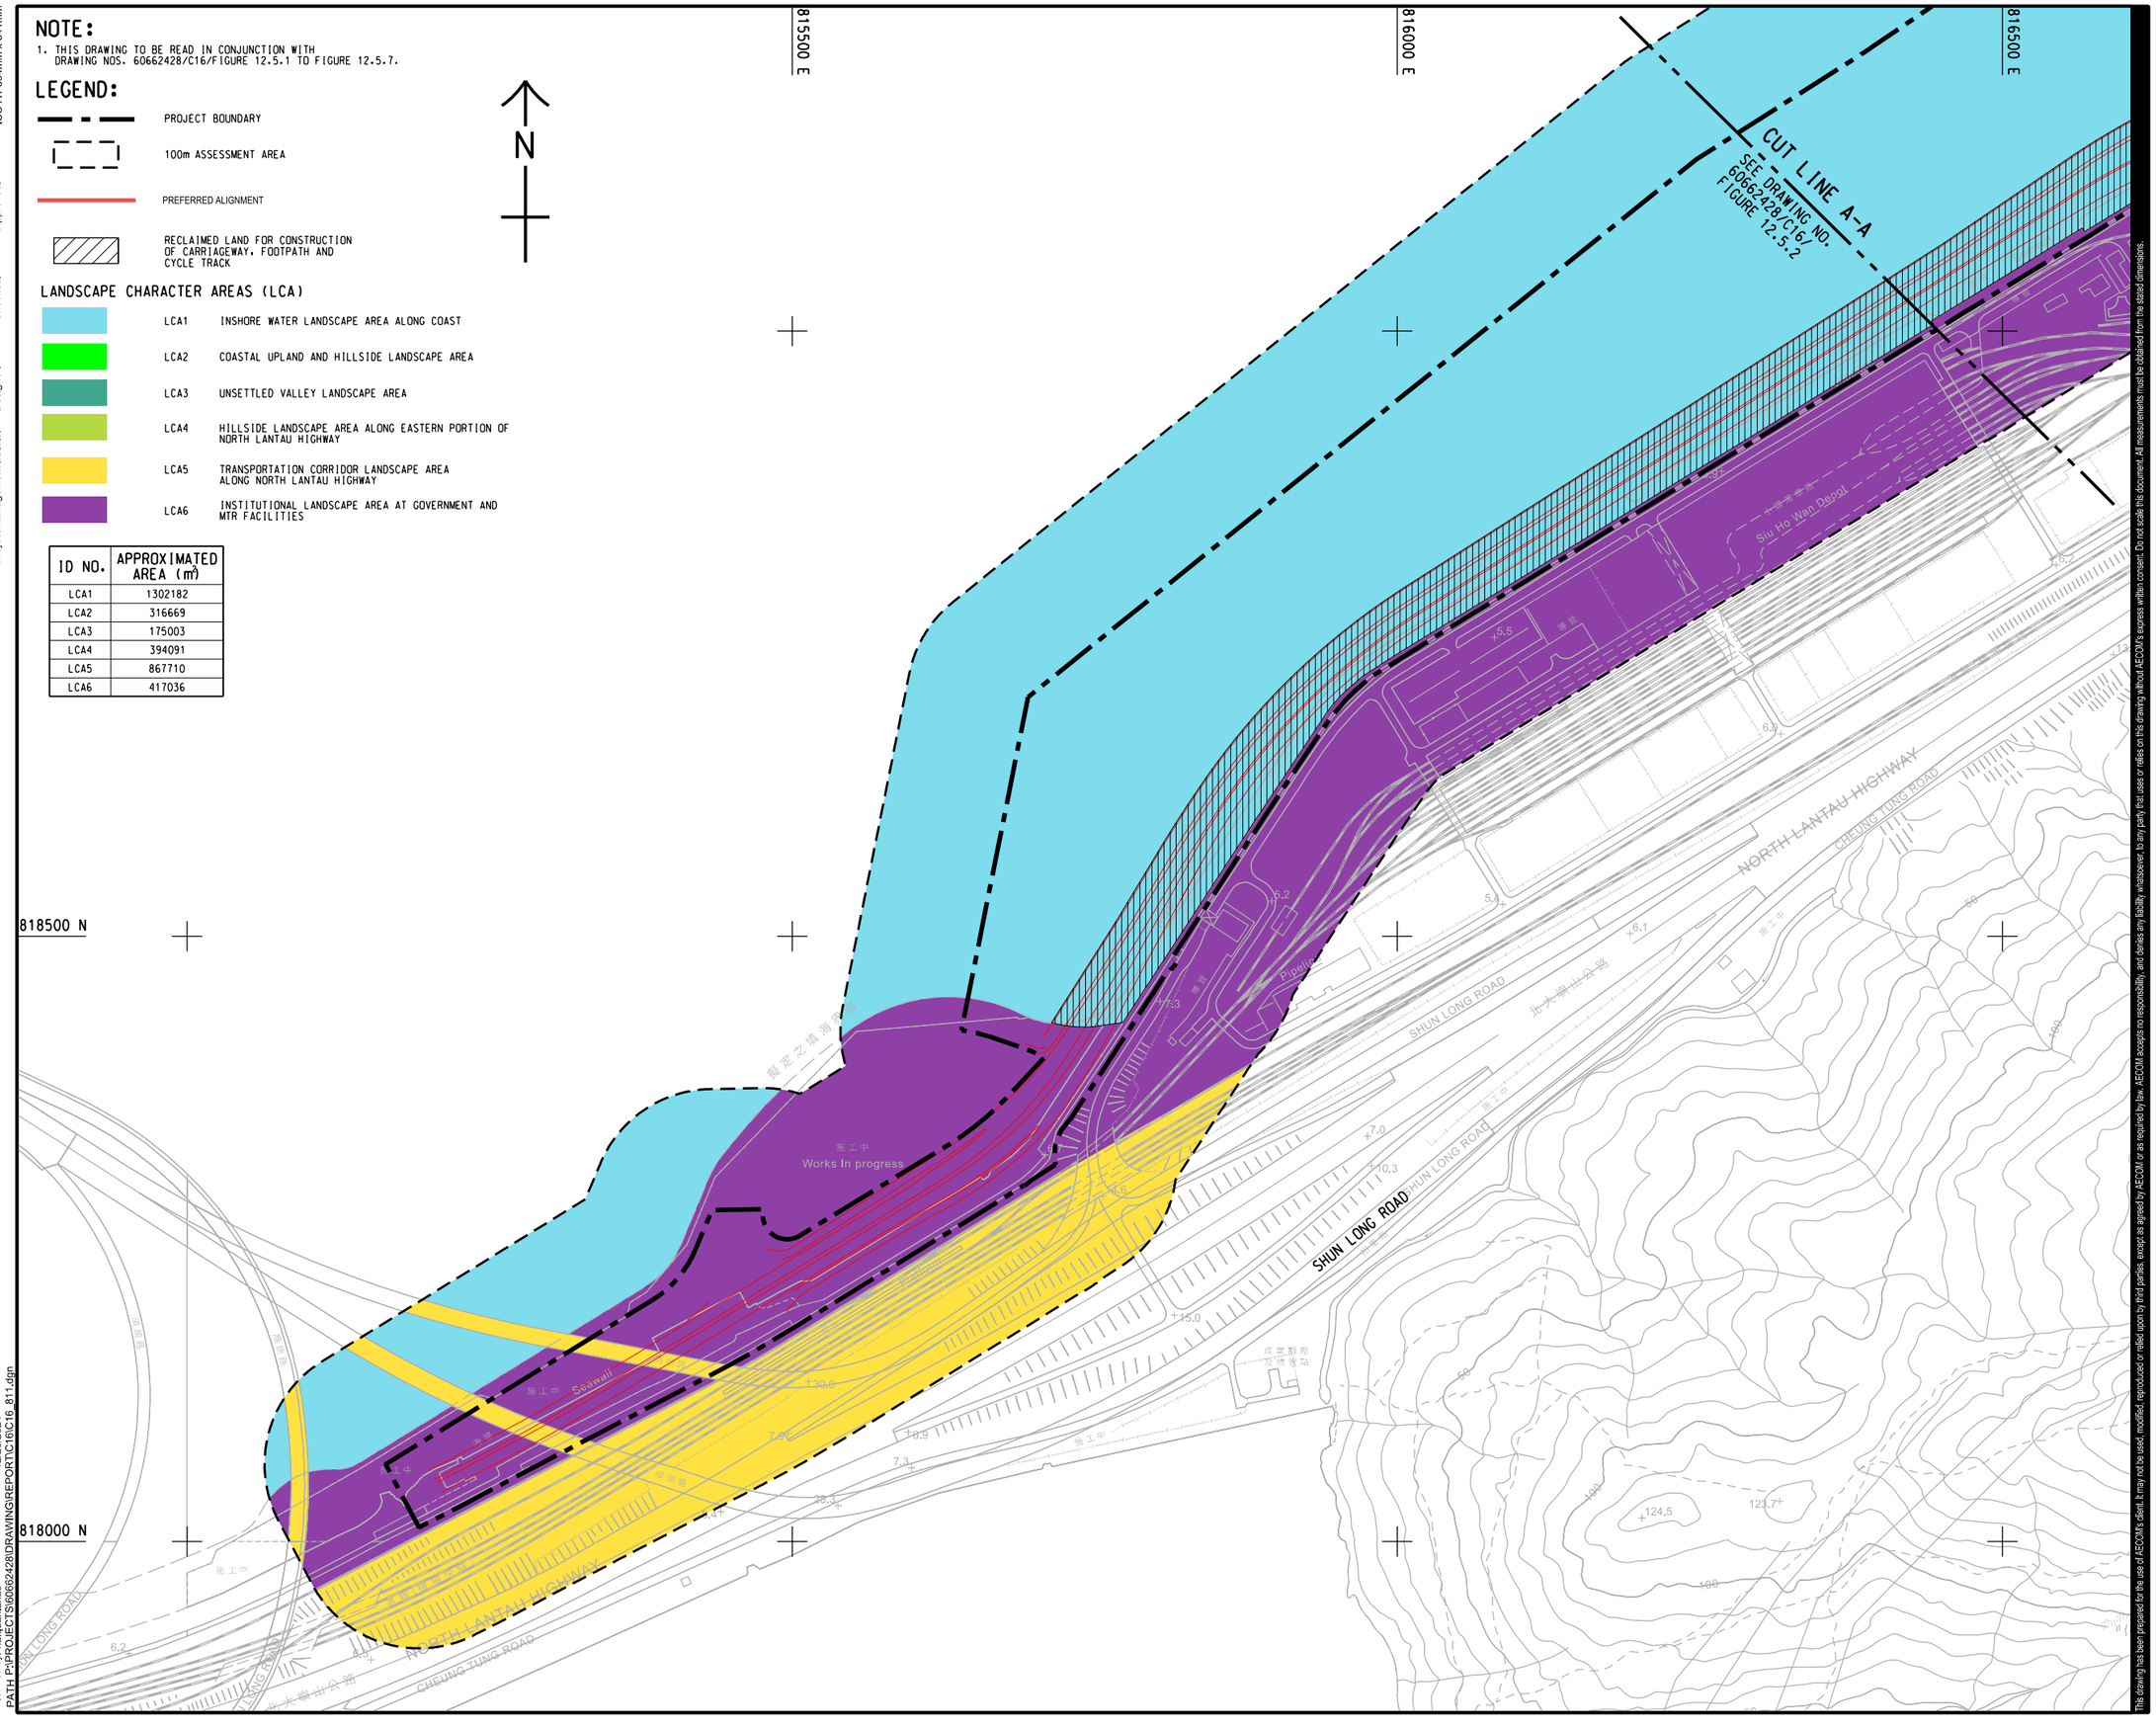

V:\BA\CUS95-BA\CS\WP\plotdrv\Create Plt file\new\CSWP-75(color).plt
12/23/2024
Plot File by: haiquan.zhao
PATH: P:\PROJECTS\60662428\DRAWING\REPORT\C16\C16_811.dgn

This drawing has been prepared for the use of AECOM's client, it may not be used, modified, reproduced or relied upon by third parties, except as agreed by AECOM or as required by law. AECOM accepts no responsibility, and denies any liability whatsoever, to any party that uses or relies on this drawing without AECOM's express written consent. Do not scale this document. All measurements must be obtained from the stated dimensions.

AECOM

PROJECT
項目

ROAD P1 (TAI HO - SUNNY BAY SECTION), LANTAU - INVESTIGATION

CLIENT
業主

土木工程拓展署
CEDD Civil Engineering and Development Department

CONSULTANT
工程顧問公司

AECOM Asia Company Ltd.
www.aecom.com

SUB-CONSULTANTS
分判工程顧問公司

ISSUE/REVISION
修訂

I/R 修訂	DATE 日期	DESCRIPTION 修改說明	CHK. 核核

STATUS
階段

SCALE 比例
A3 1 : 5000

DIMENSION UNIT 尺寸單位
METRES

KEY PLAN
索引圖

PROJECT NO. 項目編號
60662428

AGREEMENT NO. 協議編號
CE 75/2020(HY)

SHEET TITLE
圖紙名稱

LANDSCAPE CHARACTER AREAS WITH DEVELOPMENT PROPOSAL OVERLAID

SHEET 1 OF 7

SHEET NUMBER
圖紙編號

60662428/C16/FIGURE 12.5.1