ISO A1 594mm x 841mm
Approved:
Checked:
Designer:
Project Management Initials:

CUT LINE 12–12

SEE DRAWING NO.60662428/E14/015

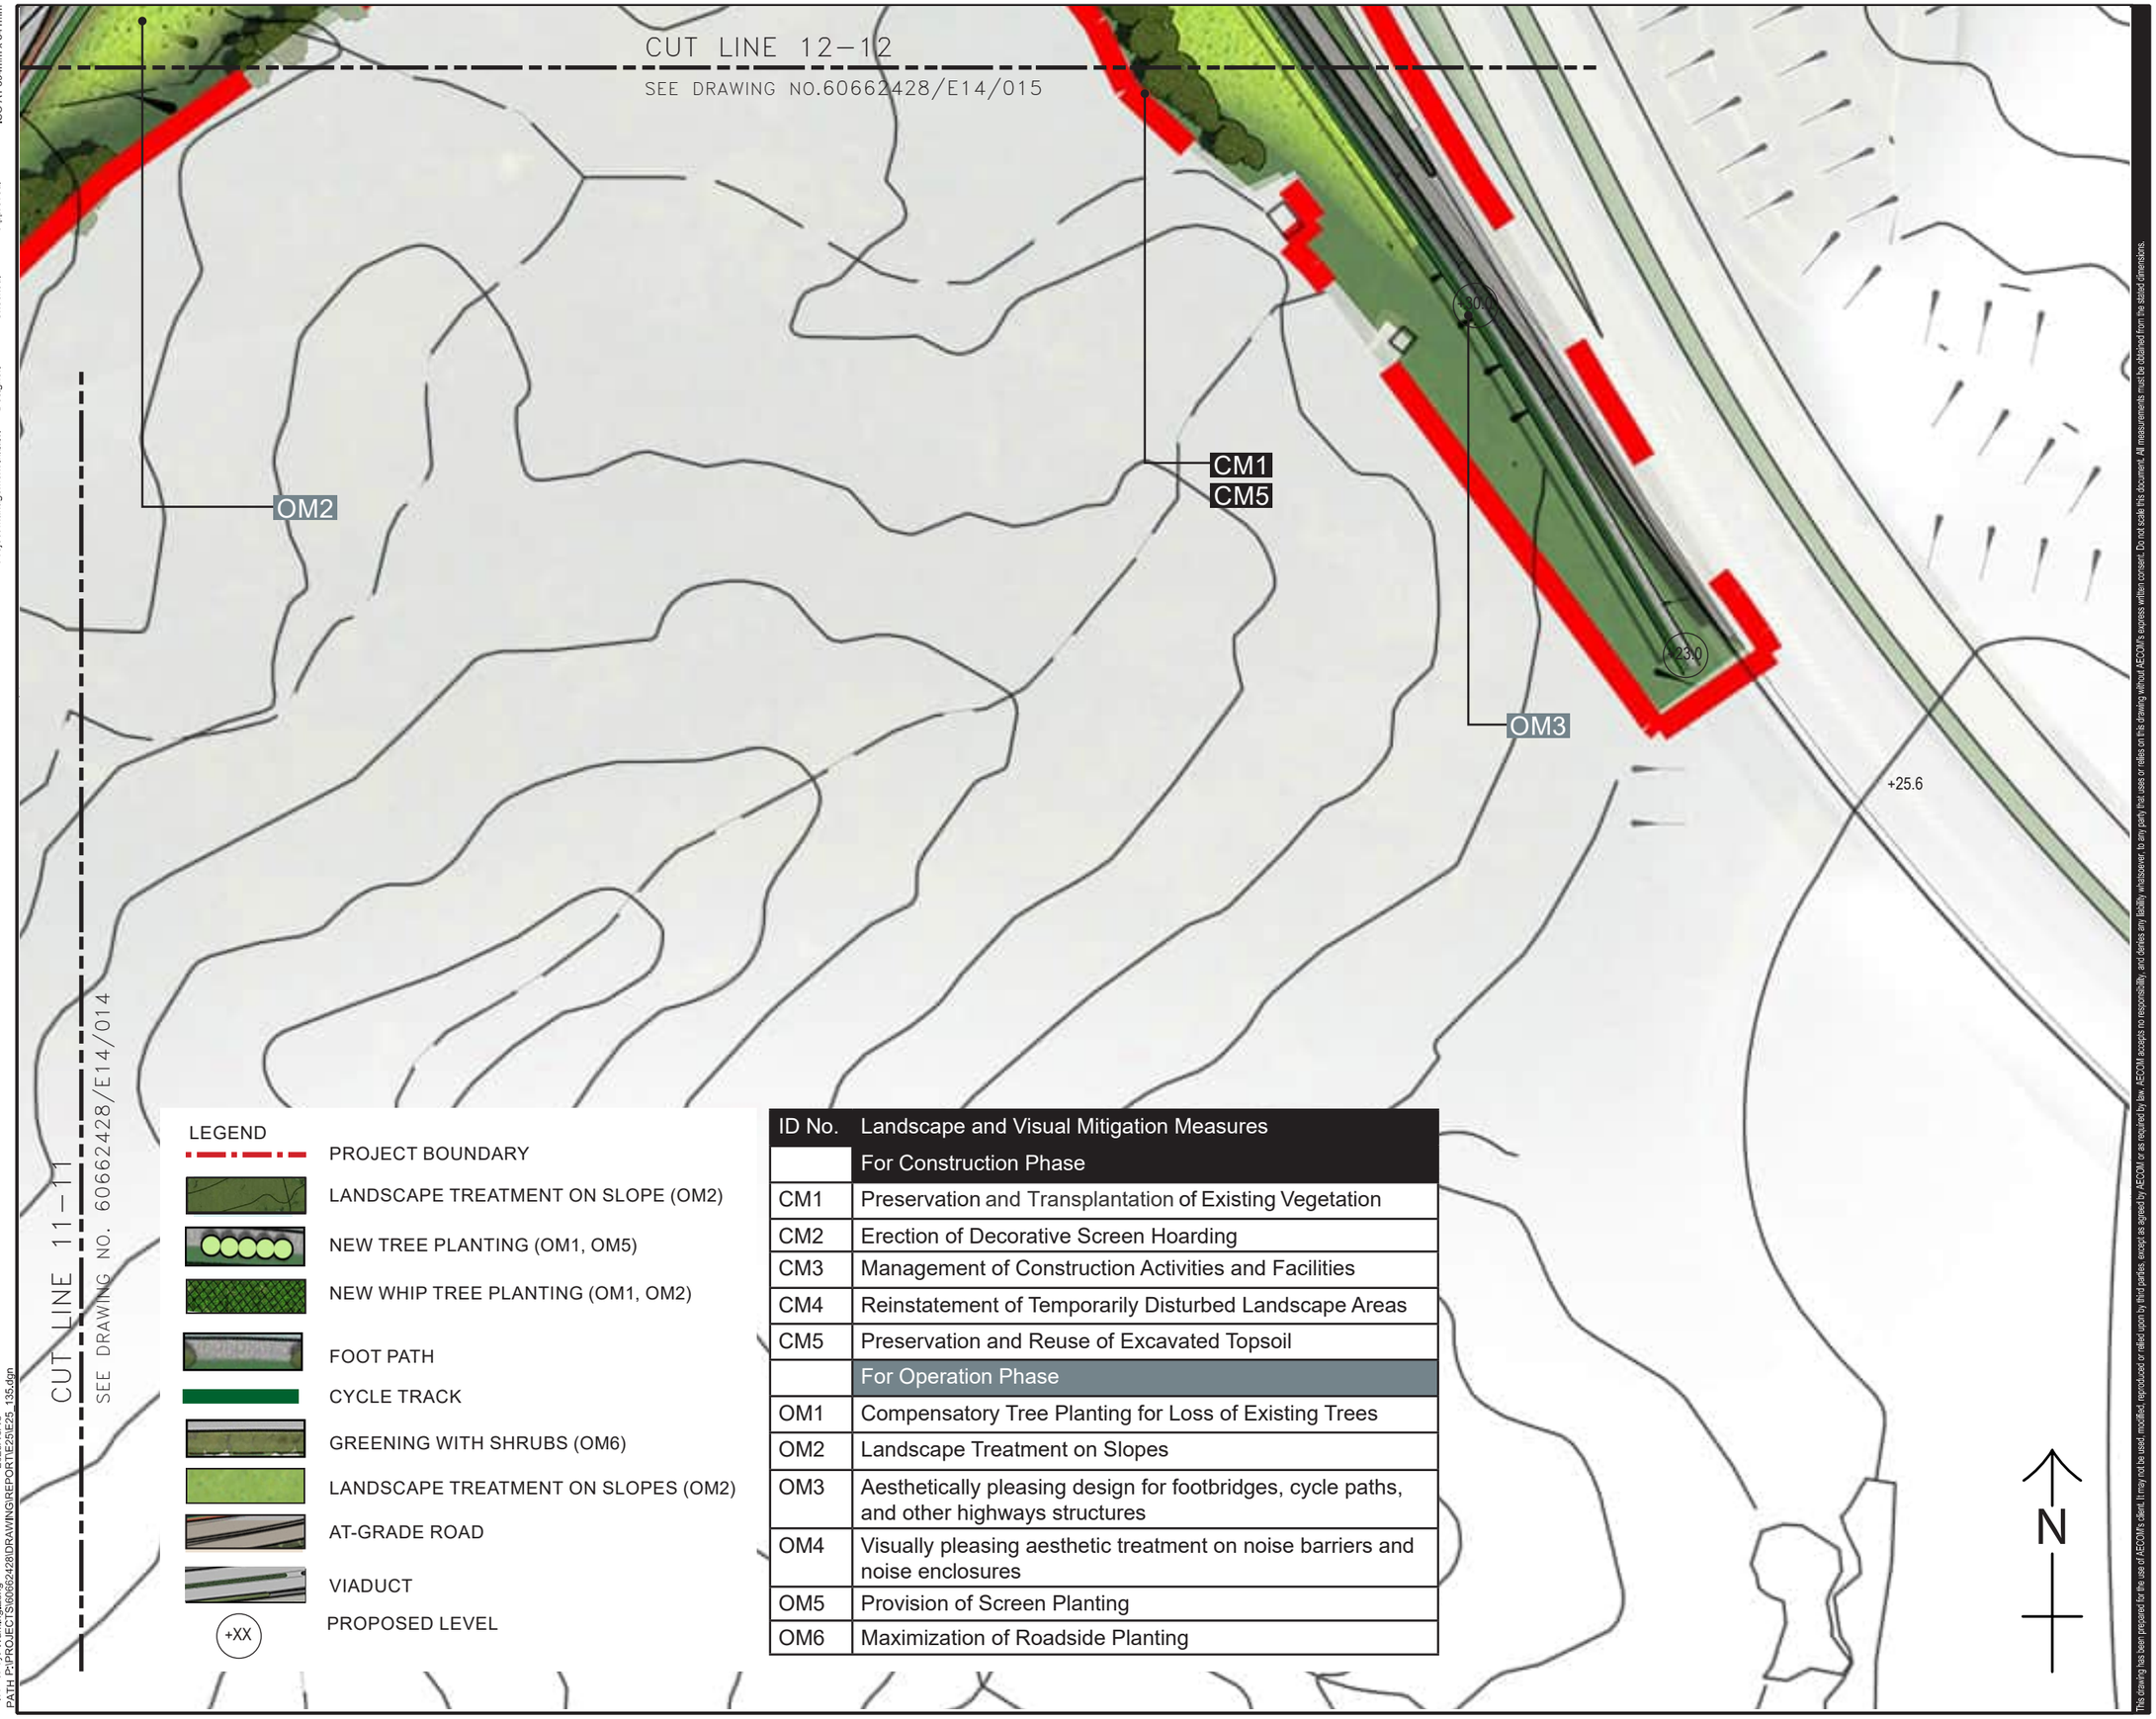

CUT LINE 11–11

SEE DRAWING NO. 60662428/E14/014

LEGEND

- PROJECT BOUNDARY
- LANDSCAPE TREATMENT ON SLOPE (OM2)
- NEW TREE PLANTING (OM1, OM5)
- NEW WHIP TREE PLANTING (OM1, OM2)
- FOOT PATH
- CYCLE TRACK
- GREENING WITH SHRUBS (OM6)
- LANDSCAPE TREATMENT ON SLOPES (OM2)
- AT-GRADE ROAD
- VIADUCT
- +XX PROPOSED LEVEL

ID No.	Landscape and Visual Mitigation Measures
	For Construction Phase
CM1	Preservation and Transplantation of Existing Vegetation
CM2	Erection of Decorative Screen Hoarding
CM3	Management of Construction Activities and Facilities
CM4	Reinstatement of Temporarily Disturbed Landscape Areas
CM5	Preservation and Reuse of Excavated Topsoil
	For Operation Phase
OM1	Compensatory Tree Planting for Loss of Existing Trees
OM2	Landscape Treatment on Slopes
OM3	Aesthetically pleasing design for footbridges, cycle paths, and other highways structures
OM4	Visually pleasing aesthetic treatment on noise barriers and noise enclosures
OM5	Provision of Screen Planting
OM6	Maximization of Roadside Planting

N

Plot File by: Wuming.Zeng
PATH P:\PROJECTS\60662428\DRAWING\REPORT\E2SIE2S_135.dgn
2023/10/18

This drawing has been prepared for the use of AECOM's client. It may not be used, modified, reproduced or relied upon by third parties, except as agreed by AECOM or as required by law. AECOM accepts no responsibility, and denies any liability whatsoever, to any party that uses or relies on this drawing without AECOM's express written consent. Do not scale this document. All measurements must be obtained from the stated dimensions.

AECOM

PROJECT
項目

ROAD P1 (TAI HO - SUNNY BAY SECTION), LANTAU - INVESTIGATION

CLIENT
業主

土木工程拓展署
CEDD Civil Engineering and Development Department

CONSULTANT
工程顧問公司

AECOM Asia Company Ltd.
www.aecom.com

SUB-CONSULTANTS
分判工程顧問公司

ISSUE/REVISION
修訂

I/R 修訂	DATE 日期	DESCRIPTION 事項摘要	CHK. 核核

STATUS
階段

SCALE 比例	DIMENSION UNIT 尺寸單位
A3 1 : 2000	METRES

KEY PLAN
索引圖

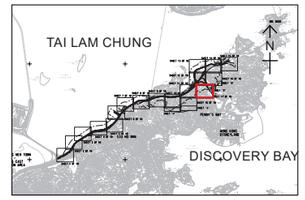

PROJECT NO. 項目編號	AGREEMENT NO. 合約編號
60662428	CE 75/2020(HY)

SHEET TITLE
圖紙名稱

LANDSCAPE AND VISUAL MITIGATION PLAN

SHEET 17 OF 17

SHEET NUMBER
圖紙編號

60662428/C16/FIGURE 12.9.17