LEGEND

- PROJECT BOUNDARY
- EXISTING TREES TO BE RETAINED (CM1)
- NEW TREE PLANTING (OM1, OM5)
- NEW WHIP TREE PLANTING (OM1, OM2)
- FOOT PATH
- CYCLE TRACK
- GREENING WITH SHRUBS (OM6)
- LANDSCAPE TREATMENT ON SLOPES (OM2)
- AT-GRADE ROAD
- VIADUCT
- PROPOSED NOISE BARRIER (OM4)
- OBSERVATION/ RESTING DECK
- +XX PROPOSED LEVEL

ID No.	Landscape and Visual Mitigation Measures
	For Construction Phase
CM1	Preservation and Transplantation of Existing Vegetation
CM2	Erection of Decorative Screen Hoarding
CM3	Management of Construction Activities and Facilities
CM4	Reinstatement of Temporarily Disturbed Landscape Areas
CM5	Preservation and Reuse of Excavated Topsoil
	For Operation Phase
OM1	Compensatory Tree Planting for Loss of Existing Trees
OM2	Landscape Treatment on Slopes
OM3	Aesthetically pleasing design for footbridges, cycle paths, and other highways structures
OM4	Visually pleasing aesthetic treatment on noise barriers and noise enclosures
OM5	Provision of Screen Planting
OM6	Maximization of Roadside Planting

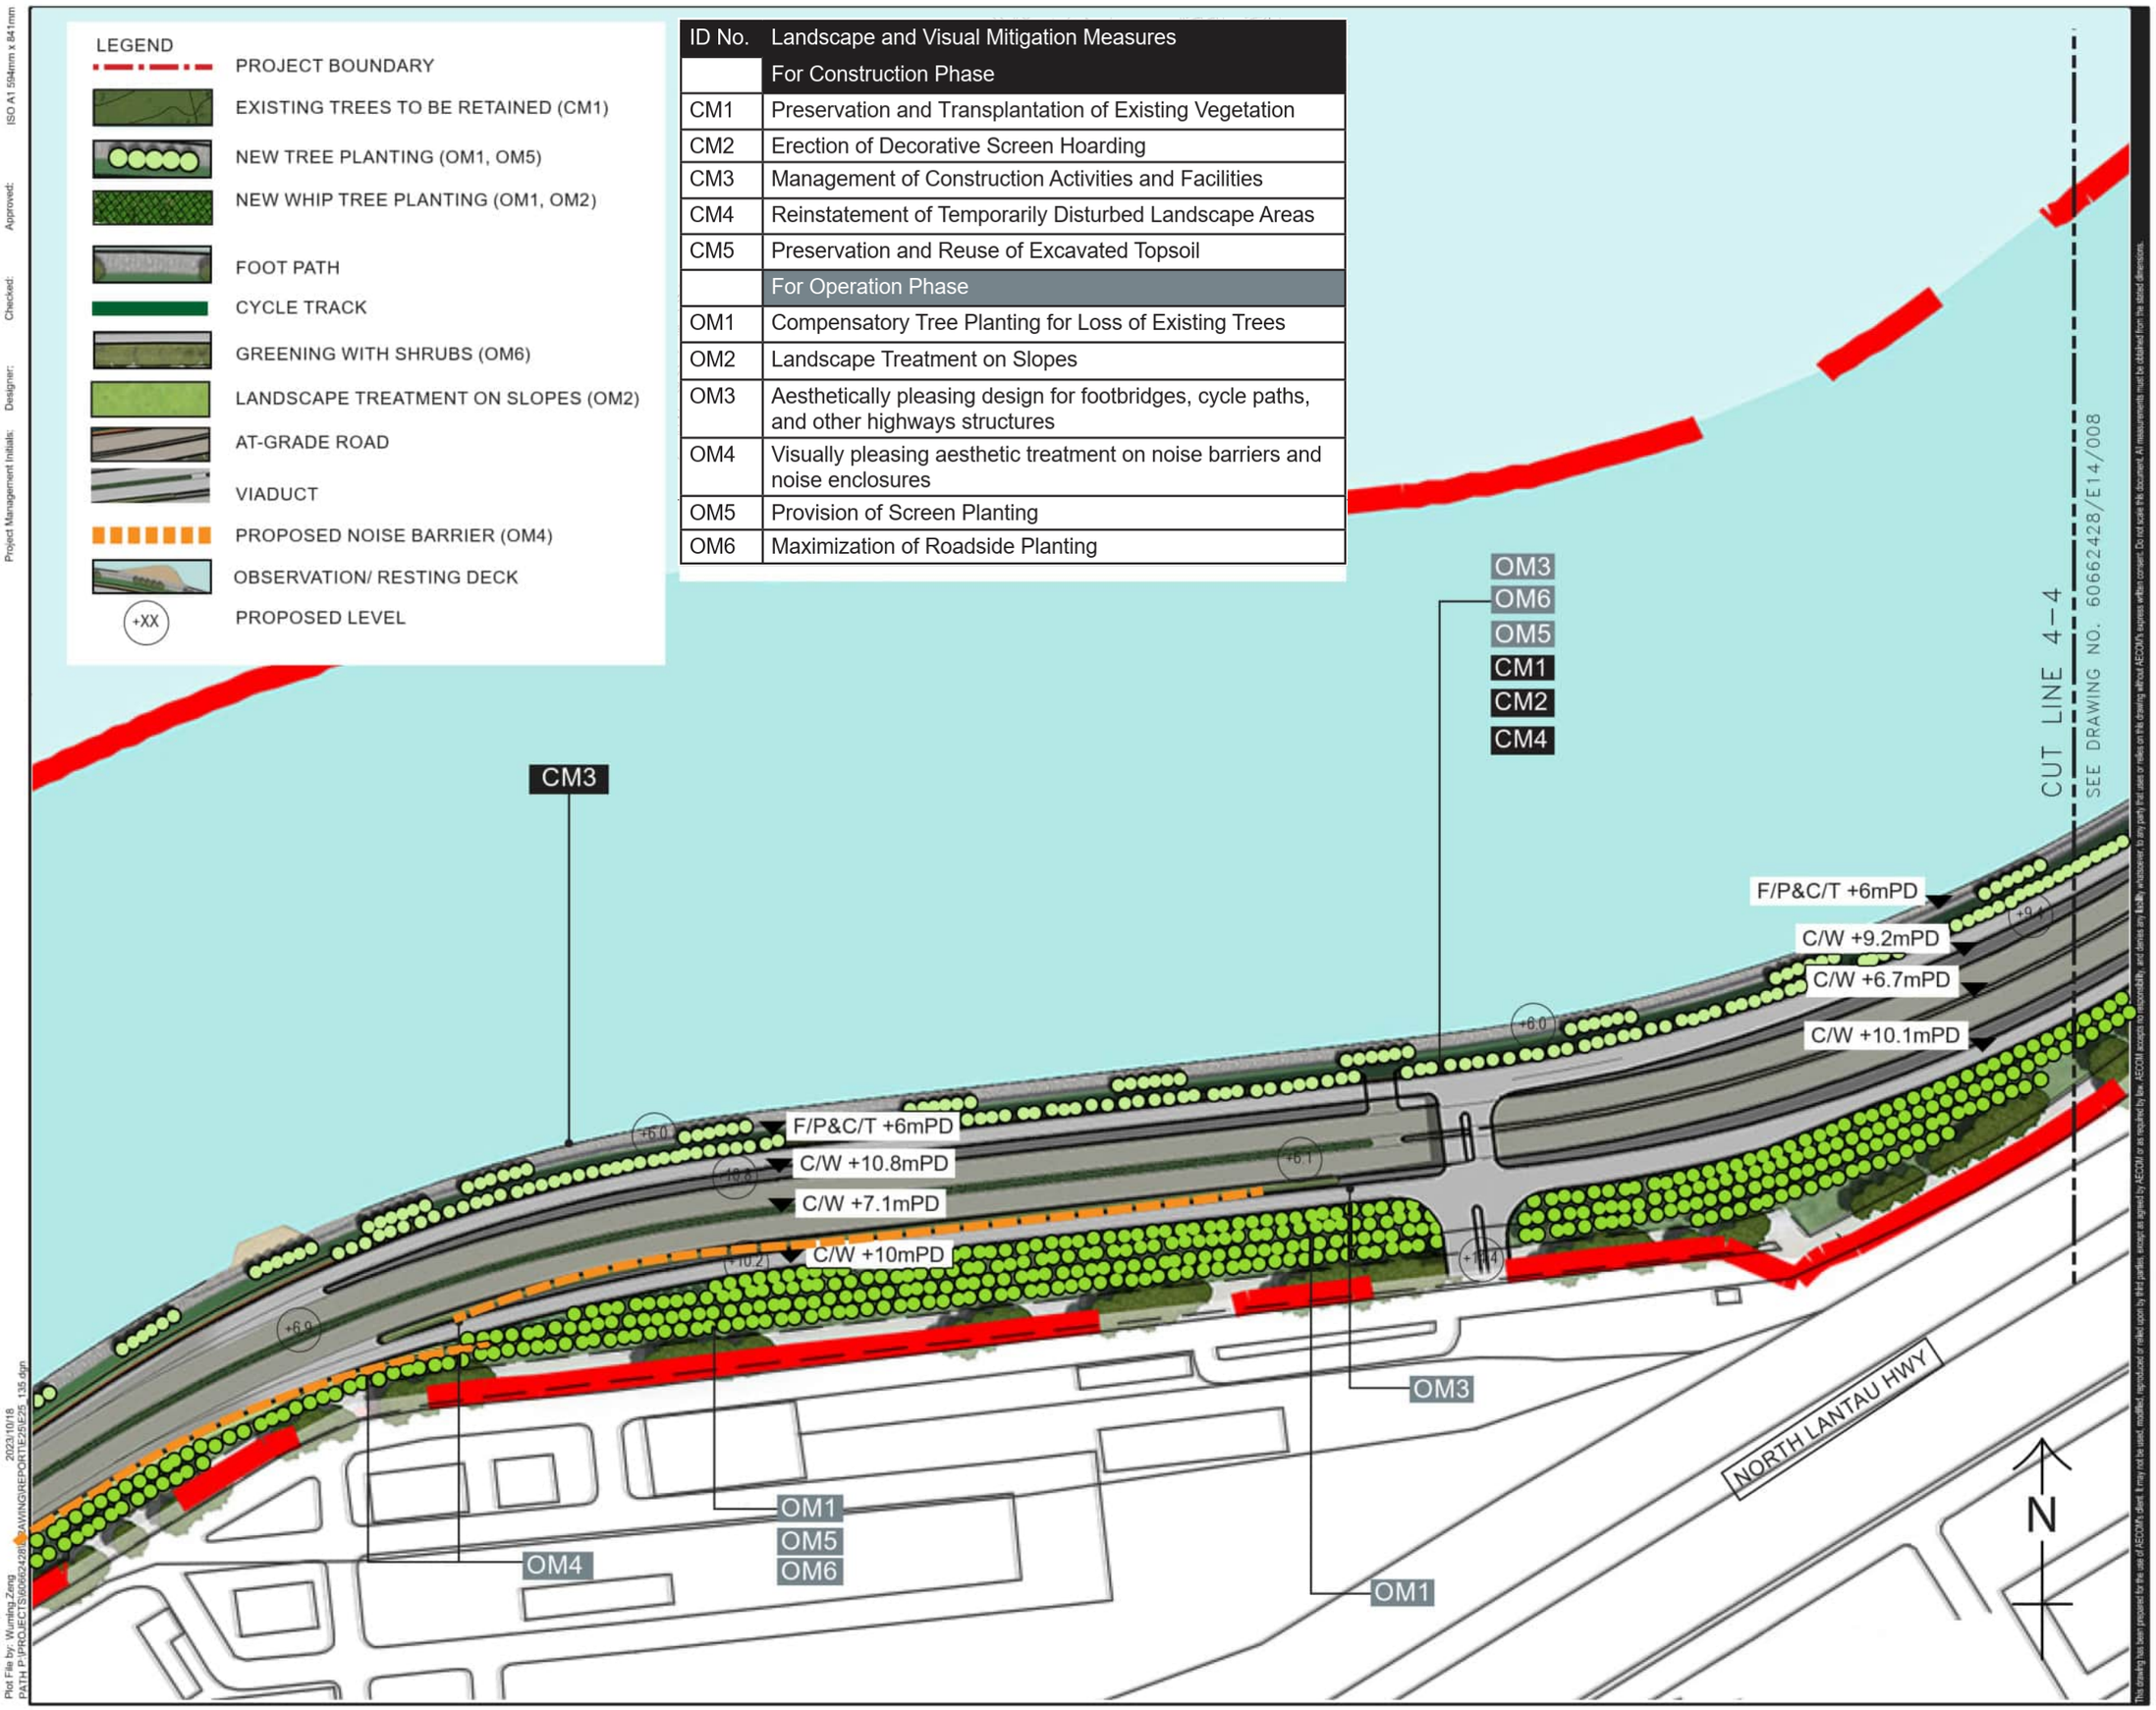

AECOM

PROJECT
ROAD P1 (TAI HO - SUNNY BAY SECTION), LANTAU - INVESTIGATION

CLIENT
CEDD 土木工程拓展署 Civil Engineering and Development Department

CONSULTANT
AECOM Asia Company Ltd.
www.aecom.com

SUB-CONSULTANTS

ISSUE/REVISION

I/R	DATE	DESCRIPTION	CHK.

STATUS

SCALE: A3 1 : 2000
DIMENSION UNIT: METRES

KEY PLAN

PROJECT NO.: 60662428
AGREEMENT NO.: CE 75/2020(HY)

SHEET TITLE
LANDSCAPE AND VISUAL MITIGATION PLAN
SHEET 4 OF 17

SHEET NUMBER
60662428/C16/FIGURE 12.9.4

This drawing has been prepared for the use of AECOM's client & may not be used, modified, reproduced or relied upon by third parties, except as agreed by AECOM or as required by law. AECOM accepts no responsibility, and denies any liability whatsoever to any party that uses or relies on this drawing without AECOM's express written consent. Do not scale this document. All measurements must be obtained from the stated dimensions.

ISO A1 594mm x 841mm
Approved:
Checked:
Designer:
Project Management Initials:
Plot File by: Wuming.Zeng
PATH: P:\PROJECTS\60662428\ZAWING\REPORT\E25\E25_135.dgn
2023/10/18