ISO A1 594mm x 841mm

Approved:

Checked:

Designer:

Project Management Initials:

NOTE:

1. THIS DRAWING TO BE READ IN CONJUNCTION WITH DRAWING NOS. 60662428/C16/FIGURE 3.10.1 AND FIGURE 3.10.2.

LEGEND:

- SITE BOUNDARY
- 500m ASSESSMENT AREA
- A1 — REPRESENTATIVE AIR SENSITIVE RECEIVERS
- 30 — CONTOUR
- (19,31) — PATH GRIDS
- 15 — CONTOUR EXCEED AQOs CONCENTRATION LIMIT

REMARK:
NO EXISTING AND FUTURE AIR SENSITIVE USES INCLUDING OPENABLE WINDOW / FRESH AIR INTAKES OF THE VENTILATION SYSTEM OR RECREATIONAL USES IN OPEN SPACE ARE SITUATED WITHIN THE EXCEEDANCE ZONES.

N

822000 N

CUT LINE A-A

SEE DRAWING NO. 60662428/C16/FIGURE 3.10.1

820500 N

820500 E

822000 E

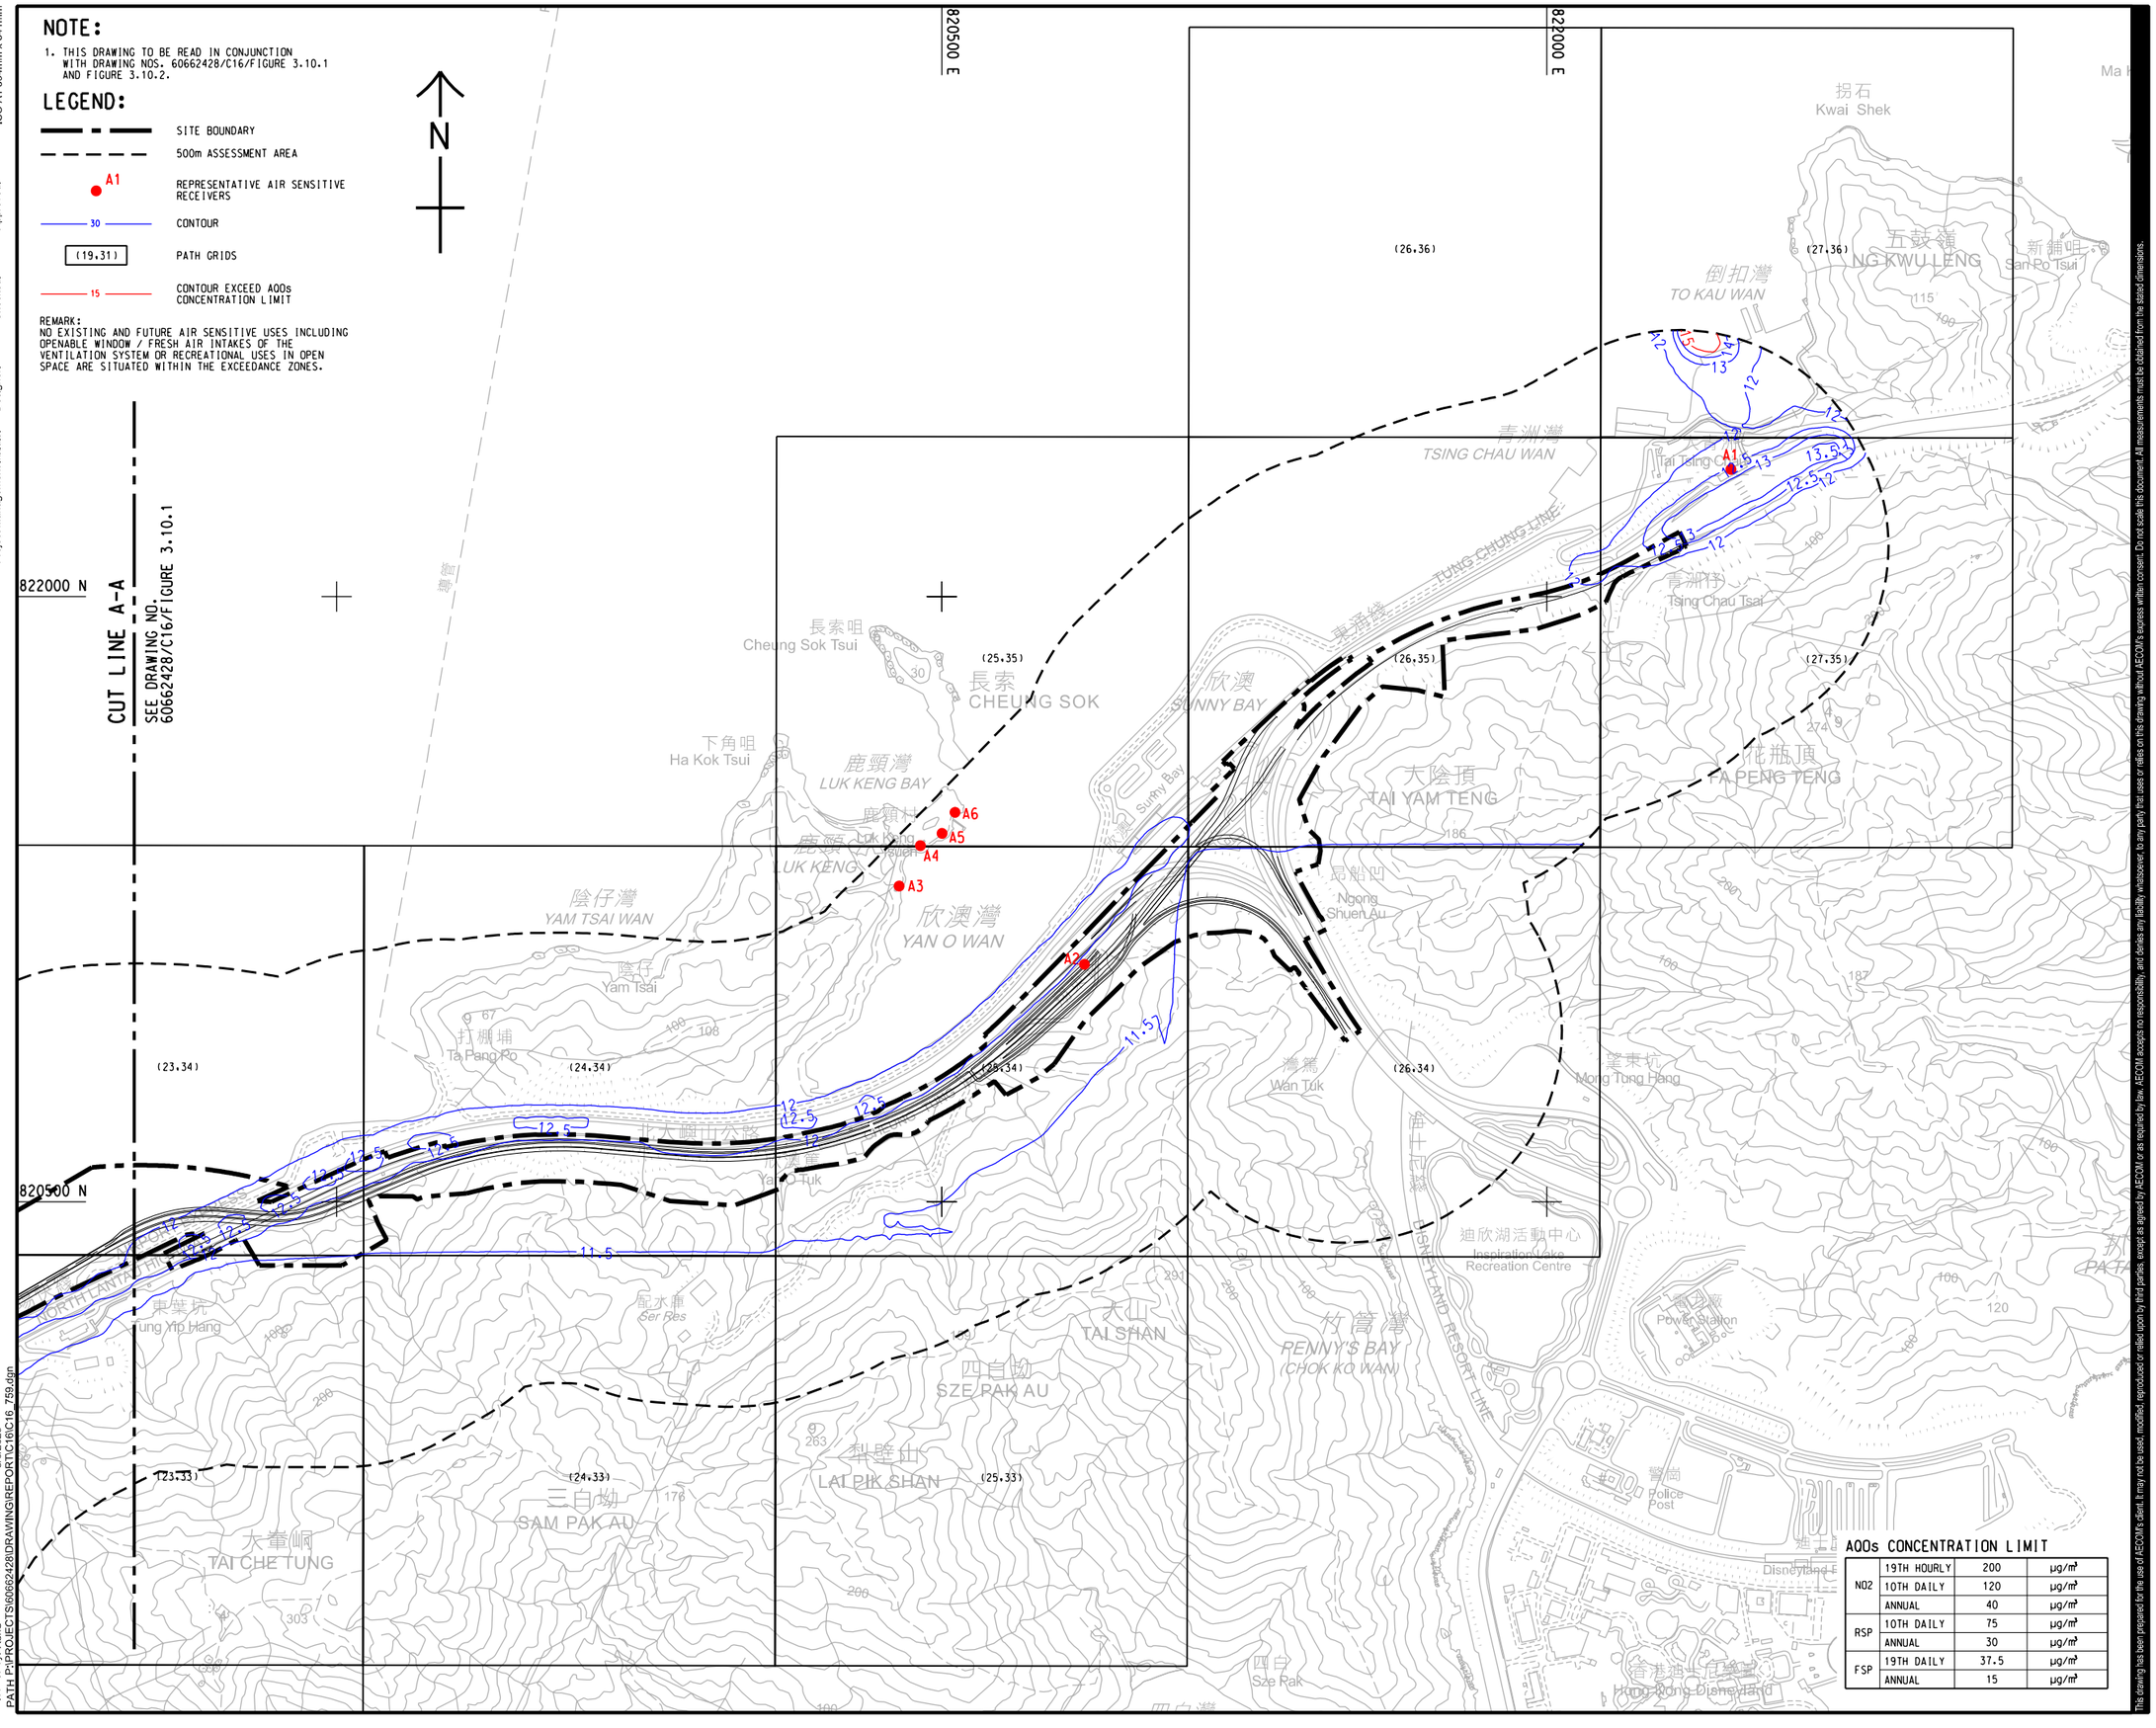

AQOs CONCENTRATION LIMIT

NO2	19TH HOURLY	200	μg/m³
	10TH DAILY	120	μg/m³
	ANNUAL	40	μg/m³
RSP	10TH DAILY	75	μg/m³
	ANNUAL	30	μg/m³
FSP	19TH DAILY	37.5	μg/m³
	ANNUAL	15	μg/m³

V:\BAK\US95-BAK\CSWP\plotdrv\Create Pit file\new\CSWP-75(color).pltt
8/6/2025
Plot File by: RenS
PATH F:\PROJECTS\60662428\DRAWING\REPORT\C16\C16_759.dgn

This drawing has been prepared for the use of AECOM's client. It may not be used, modified, reproduced or relied upon by third parties, except as agreed by AECOM or as required by law. AECOM accepts no responsibility, and denies any liability whatsoever, to any party that uses or relies on this drawing without AECOM's express written consent. Do not scale this document. All measurements must be obtained from the stated dimensions.

AECOM

PROJECT 項目

ROAD P1 (TAI HO - SUNNY BAY SECTION), LANTAU - INVESTIGATION

CLIENT 業主

CEDD 土木工程拓展署 Civil Engineering and Development Department

CONSULTANT 工程顧問公司

AECOM Asia Company Ltd.
www.aecom.com

SUB-CONSULTANTS 分判工程顧問公司

ISSUE/REVISION 修訂

I/R 修訂	DATE 日期	DESCRIPTION 內容摘要	CHK. 核對

STATUS 階段

SCALE 比例
A3 1 : 15000

DIMENSION UNIT 尺寸單位
METRES

KEY PLAN A3 1 : 450000 索引圖

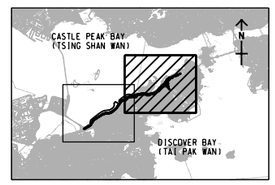

PROJECT NO. 項目編號
60662428

AGREEMENT NO. 合約編號
CE 75/2020(HY)

SHEET TITLE 圖紙名稱
CONTOURS OF CUMULATIVE ANNUAL AVERAGED FSP CONCENTRATION AT 1.5mAG DURING OPERATION PHASE
SHEET 2 OF 2

SHEET NUMBER 圖紙編號
60662428/C16/FIGURE 3.10.2