ISO A1 594mm x 841mm

Approved:

Checked:

Designer:

Project Management Initials:

NOTE:

1. THIS DRAWING TO BE READ IN CONJUNCTION WITH DRAWING NOS. 60662428/C16/FIGURE 3.15.1 AND FIGURE 3.15.2.

LEGEND:

- SITE BOUNDARY
- 500m ASSESSMENT AREA
- RECLAMATION WORKS EXTENT
- N1 — 5.5m HIGH NOISE BARRIER WITH 3.5m CANTILEVER (45 DEGREE)
- N2 — 5.5m HIGH NOISE BARRIER WITH 3.5m CANTILEVER (45 DEGREE)
- N3 — 5m HIGH NOISE BARRIER WITH 1m CANTILEVER(45 DEGREE)
- N4 — 3.5m HIGH NOISE BARRIER WITH 1m CANTILEVER(45 DEGREE)
- N5 — 5m HIGH NOISE BARRIER (VERTICAL)
- N6 — 5m HIGH NOISE BARRIER (VERTICAL)
- N7 — 6m HIGH NOISE BARRIER (VERTICAL)
- SEMI ENCLOSURE WITH ENCLOSED SIDE COLORED RED
- A1 — REPRESENTATIVE AIR SENSITIVE RECEIVERS
- 30 — CONTOUR
- (19,31) — PATH GRIDS

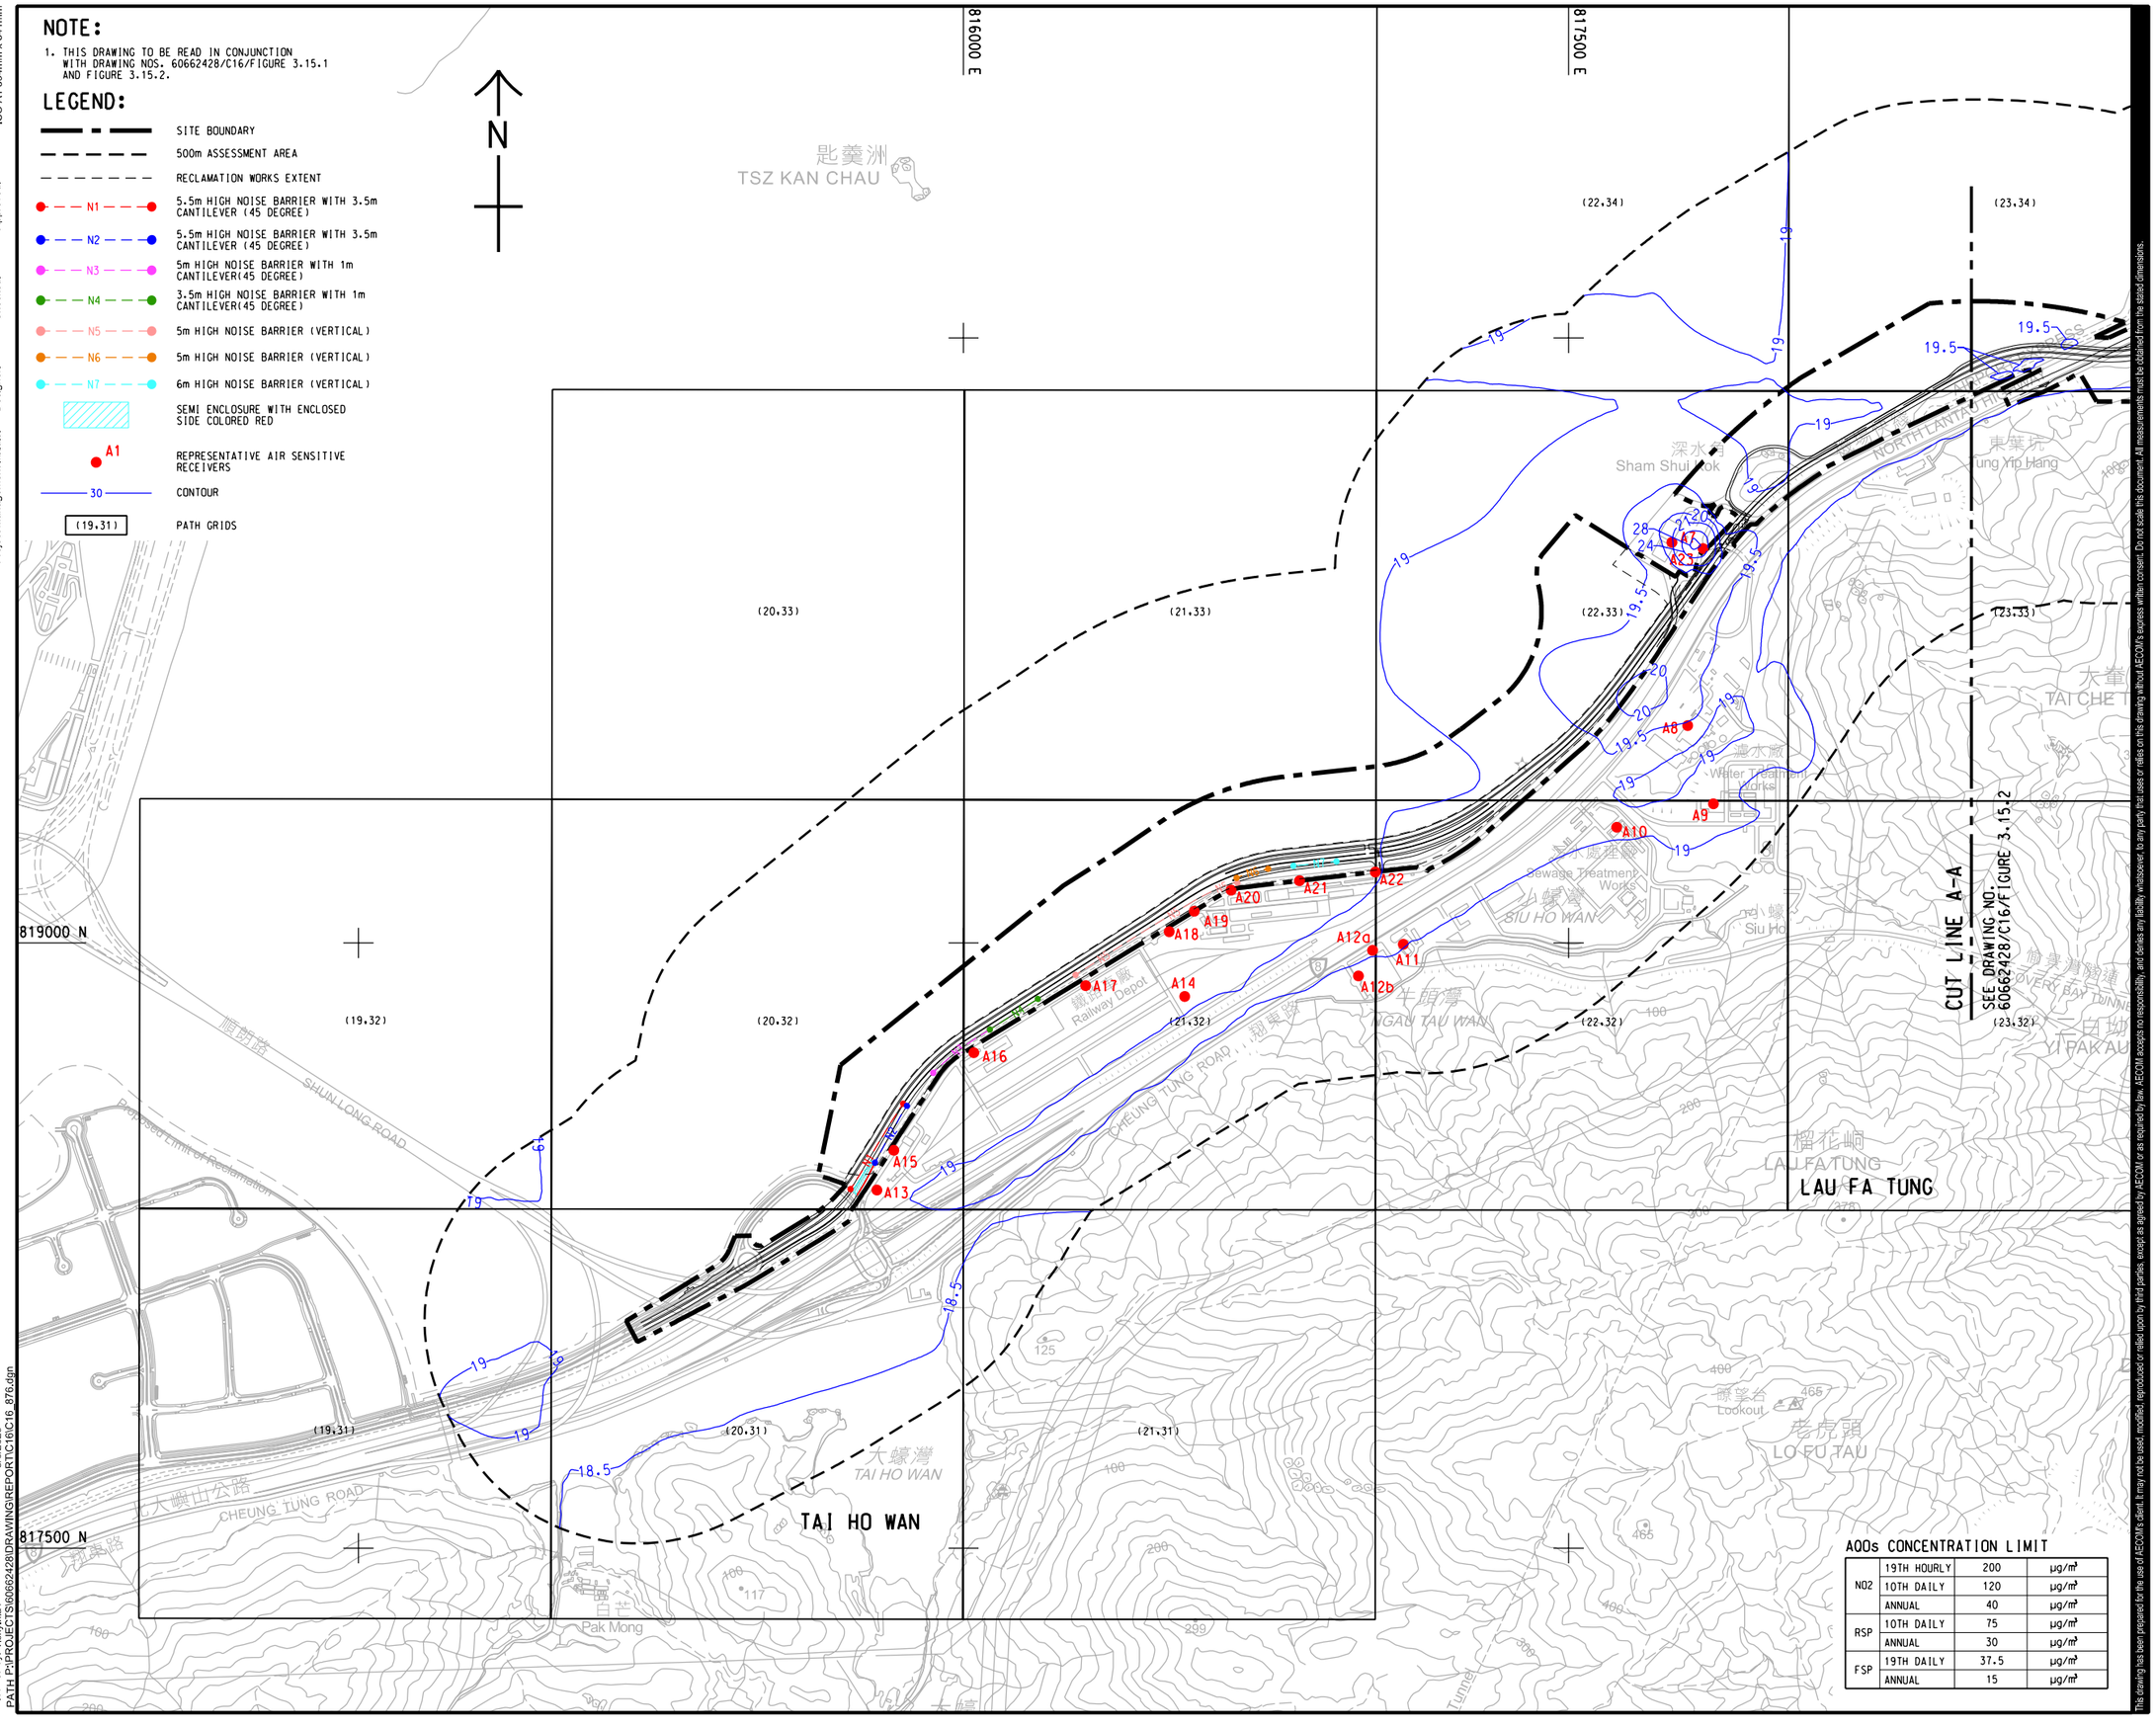

AQOs CONCENTRATION LIMIT

NO2	19TH HOURLY	200	μg/m³
	10TH DAILY	120	μg/m³
	ANNUAL	40	μg/m³
RSP	10TH DAILY	75	μg/m³
	ANNUAL	30	μg/m³
FSP	19TH DAILY	37.5	μg/m³
	ANNUAL	15	μg/m³

V:\BAK\US95-BAK\CSVP\plotdrv\Create Plt file\new\CSWP-75(color).plt
8/6/2025
Plot File by: vicky.xie1
PATH: P:\PROJECTS\60662428\DRAWING\REPORT\C16\C16_876.dgn

This drawing has been prepared for the use of AECOM's client, it may not be used, modified, reproduced or lifted upon by third parties except as agreed by AECOM or as required by law. AECOM accepts no responsibility, and denies any liability whatsoever, to any party that uses or relies on this drawing without AECOM's express written consent. Do not scale this document. All measurements must be obtained from the stated dimensions.

AECOM

PROJECT
項目

ROAD P1 (TAI HO - SUNNY BAY SECTION), LANTAU - INVESTIGATION

CLIENT
業主

土木工程拓展署
CEDD Civil Engineering and Development Department

CONSULTANT
工程顧問公司

AECOM Asia Company Ltd.
www.aecom.com

SUB-CONSULTANTS
分判工程顧問公司

ISSUE/REVISION
修訂

I/R 修訂	DATE 日期	DESCRIPTION 內容摘要	CHK. 核對

STATUS
階段

SCALE 比例: A3 1 : 15000

DIMENSION UNIT 尺寸單位: METRES

KEY PLAN 索引圖 A3 1 : 450000

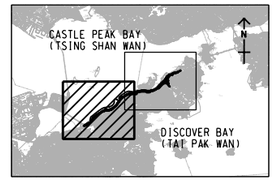

PROJECT NO. 項目編號: 60662428

AGREEMENT NO. 協議編號: CE 75/2020(HY)

SHEET TITLE
圖紙名稱

CONTOURS OF CUMULATIVE ANNUAL AVERAGED RSP CONCENTRATION AT 5mAG DURING OPERATION PHASE

SHEET 1 OF 2

SHEET NUMBER
圖紙編號

60662428/C16/FIGURE 3.15.1