ISO A1 594mm x 841mm

Approved:

Checked:

Designer:

Project Management Initials:

NOTE:

1. THIS DRAWING TO BE READ IN CONJUNCTION WITH DRAWING NOS. 60662428/C16/FIGURE 3.8.1 AND FIGURE 3.8.2.

LEGEND:

- SITE BOUNDARY
- 500m ASSESSMENT AREA
- A1 — REPRESENTATIVE AIR SENSITIVE RECEIVERS
- 30 — CONTOUR
- (19,31) — PATH GRIDS

N

822000 N

CUT LINE A-A

SEE DRAWING NO. 60662428/C16/FIGURE 3.8.1

820500 N

822000 E

820500 E

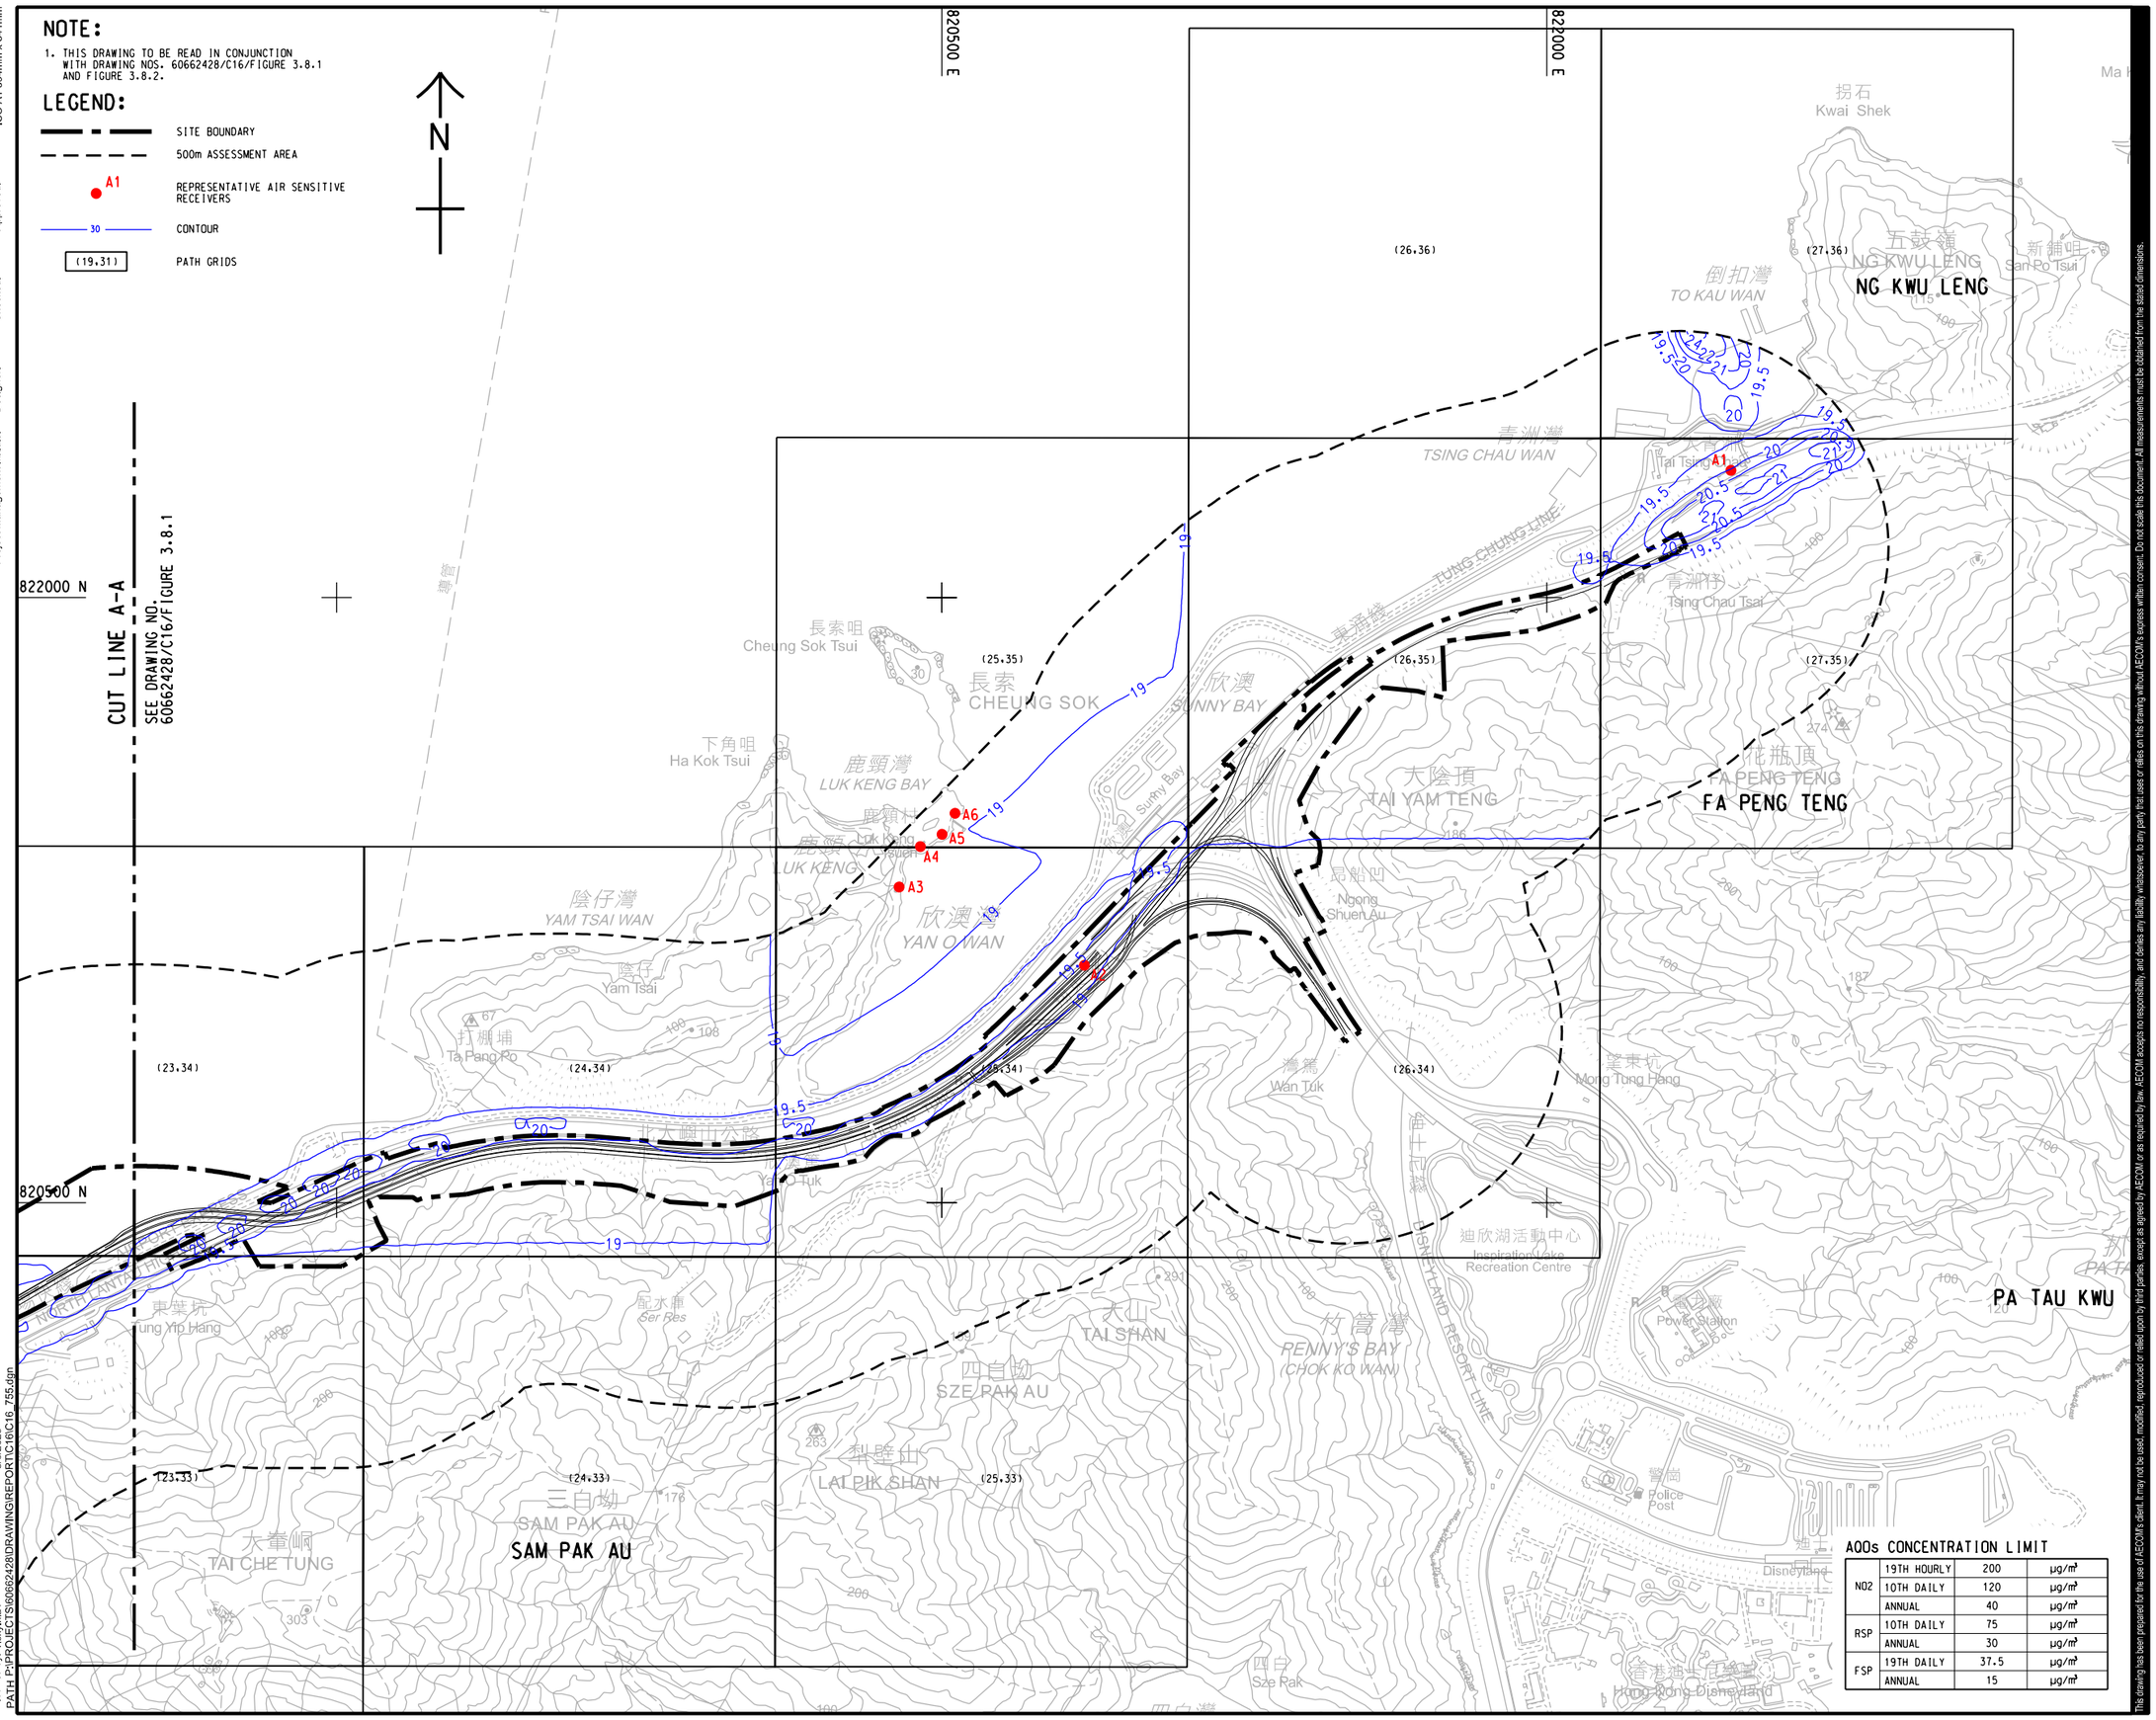

AQOs CONCENTRATION LIMIT

NO2	19TH HOURLY	200	μg/m³
	10TH DAILY	120	μg/m³
	ANNUAL	40	μg/m³
RSP	10TH DAILY	75	μg/m³
	ANNUAL	30	μg/m³
FSP	19TH DAILY	37.5	μg/m³
	ANNUAL	15	μg/m³

V:\BAK\US95-BAK\CSWP\plotdrv\Create Plt file\new\CSWP-75(color).pltPlot Date: 8/6/2025Plot File by: vicky.xiaPATH: P:\PROJECTS\60662428\DRAWING\REPORT\C16\C16_755.dgn

This drawing has been prepared for the use of AECOM's client. It may not be used, modified, reproduced or relied upon by third parties, except as agreed by AECOM or as required by law. AECOM accepts no responsibility, and denies any liability whatsoever to any party that uses or relies on this drawing without AECOM's express written consent. Do not scale this document. All measurements must be obtained from the stated dimensions.

AECOM

PROJECT 項目

ROAD P1 (TAI HO - SUNNY BAY SECTION), LANTAU - INVESTIGATION

CLIENT 業主

土木工程拓展署
CEDD Civil Engineering and Development Department

CONSULTANT 工程顧問公司

AECOM Asia Company Ltd.
www.aecom.com

SUB-CONSULTANTS 分判工程顧問公司

ISSUE/REVISION 修訂

I/R 修訂	DATE 日期	DESCRIPTION 內容摘要	CHK. 核對

STATUS 階段

SCALE 比例
A3 1 : 15000

DIMENSION UNIT 尺寸單位
METRES

KEY PLAN A3 1 : 450000 索引圖

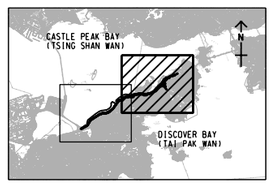

PROJECT NO. 項目編號
60662428

AGREEMENT NO. 協議編號
CE 75/2020(HY)

SHEET TITLE 圖紙名稱

CONTOURS OF CUMULATIVE ANNUAL AVERAGED RSP CONCENTRATION AT 1.5mAG DURING OPERATION PHASE

SHEET 2 OF 2

SHEET NUMBER 圖紙編號

60662428/C16/FIGURE 3.8.2