ISO A1 594mm x 841mm

Approved:

Checked:

Designer:

Project Management Initials:

NOTES:
1. FOR NOTES AND LEGEND REFER TO DRAWING NO. 60662428/C16/796.
2. THIS DRAWING TO BE READ IN CONJUNCTION WITH DRAWING NOS. 60662428/C16/796 TO 798.

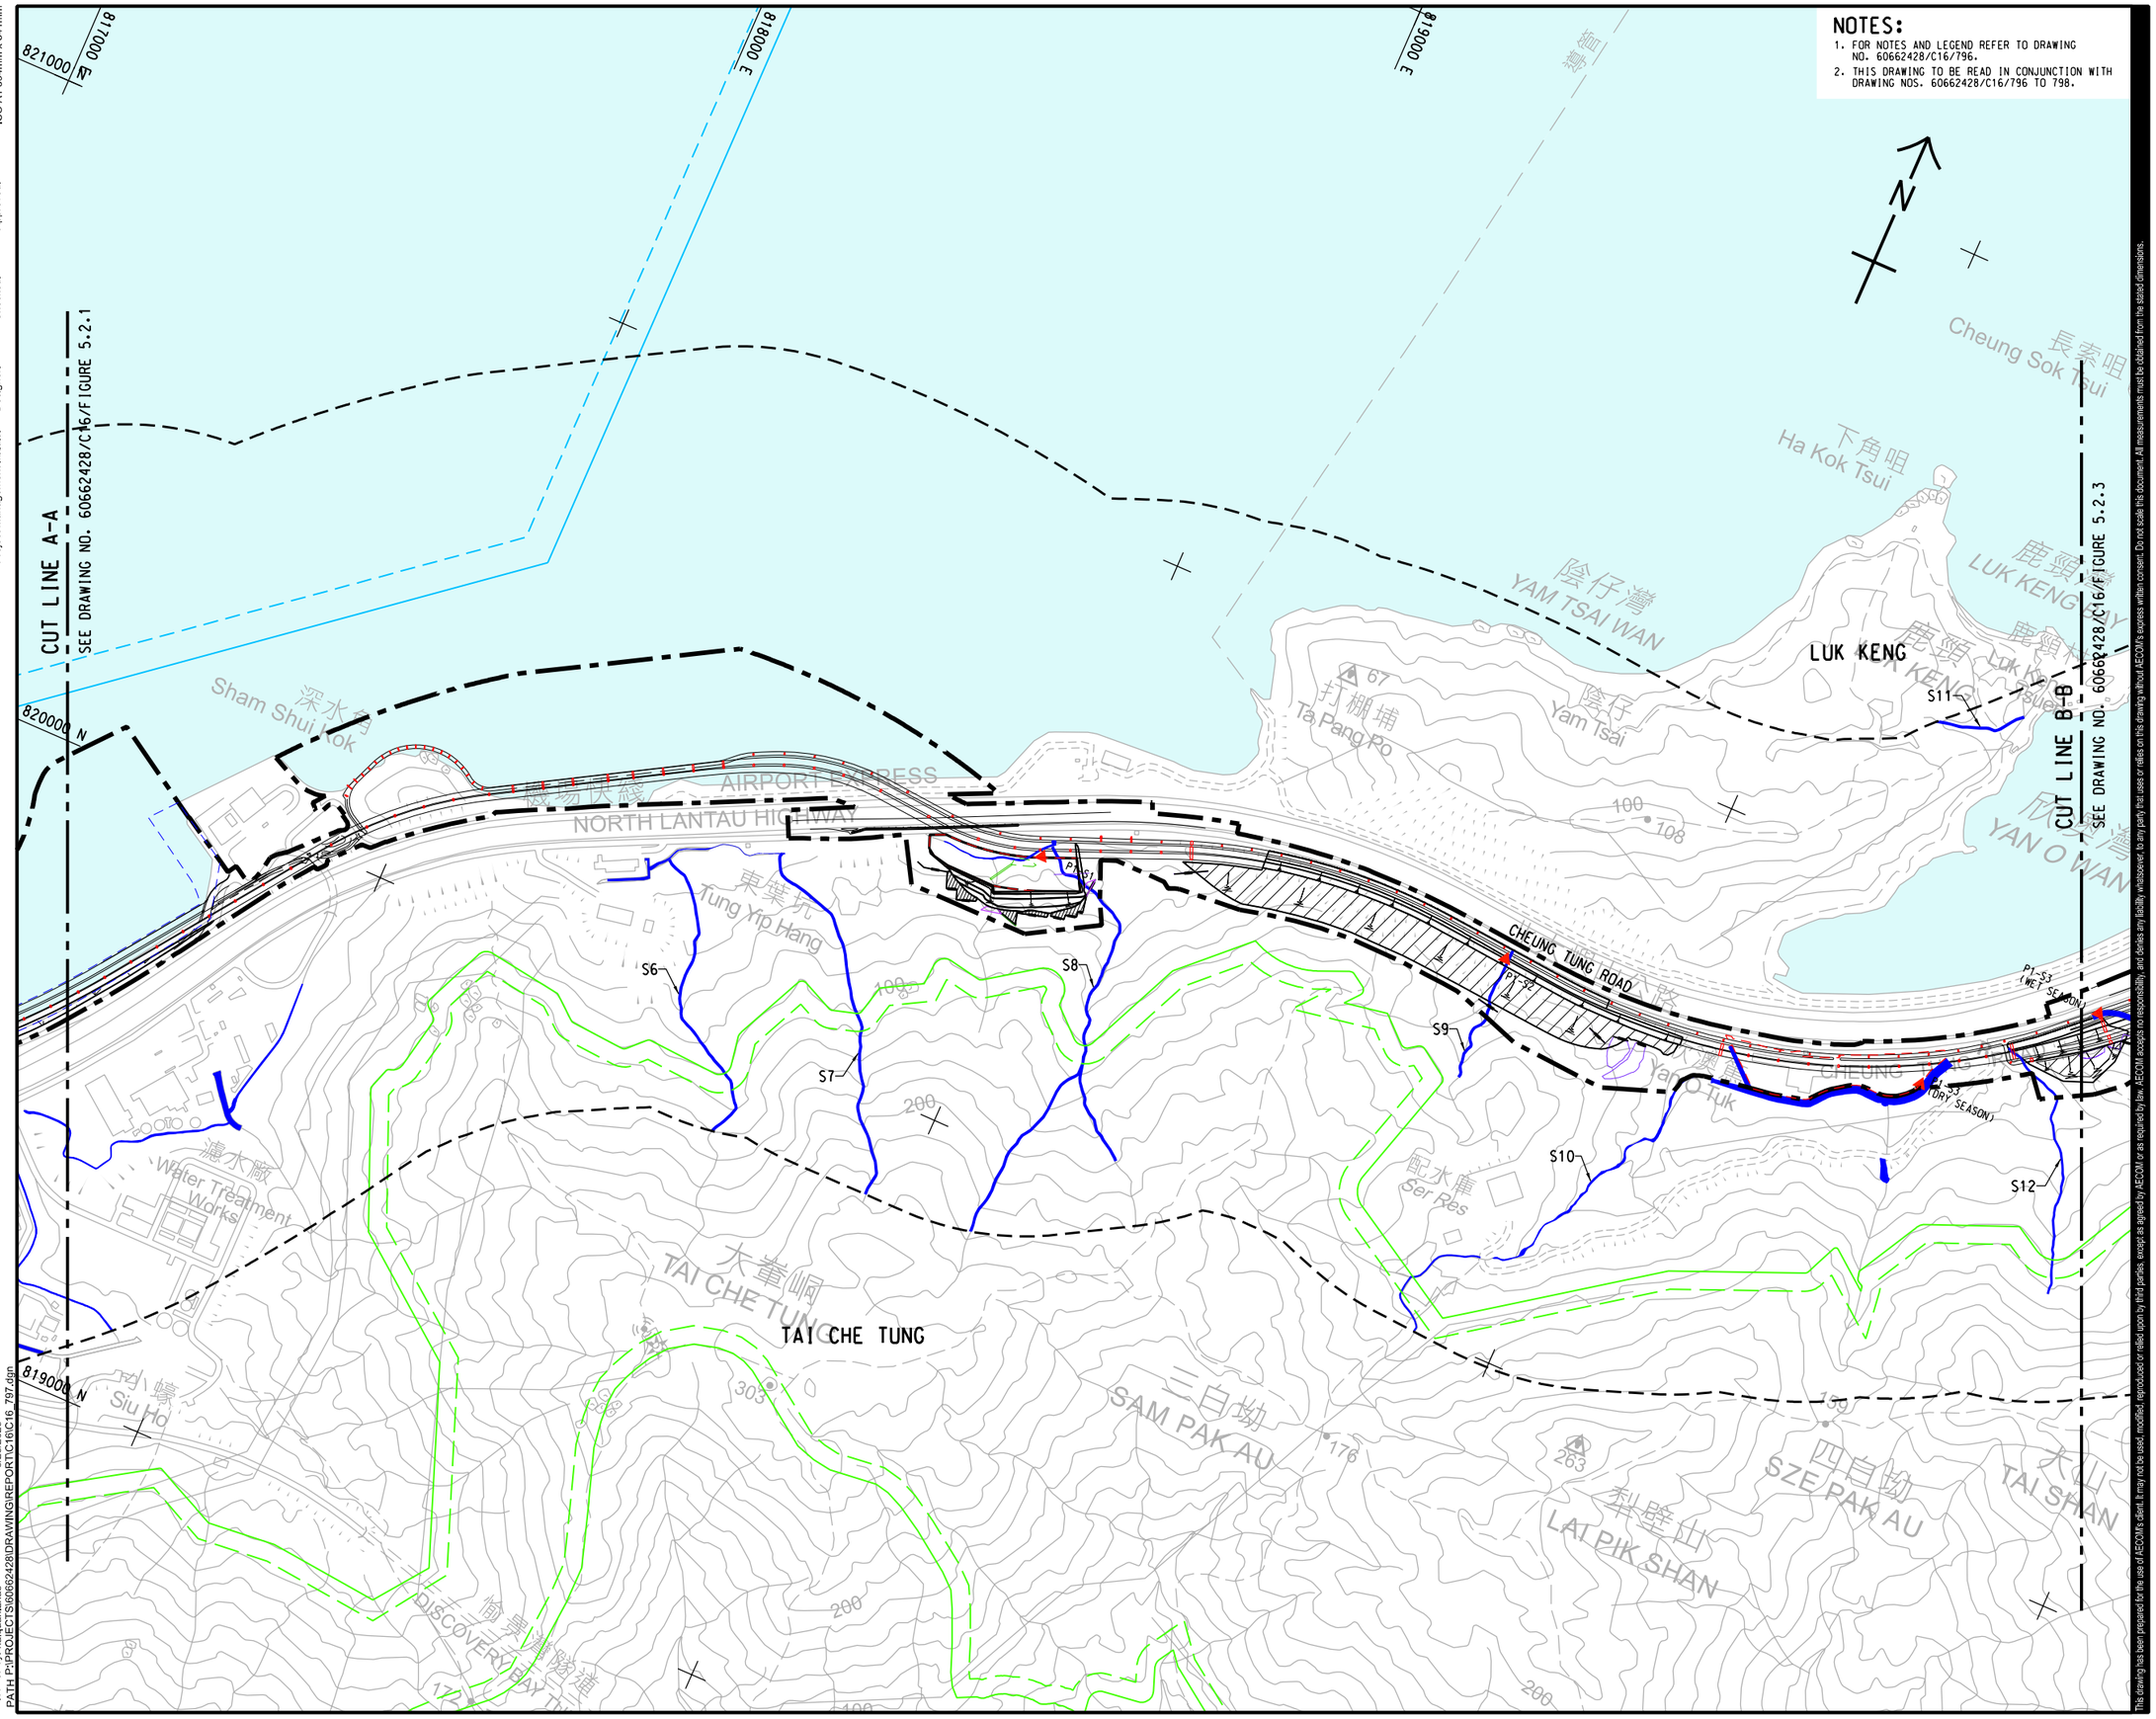

This drawing has been prepared for the use of AECOM's client. It may not be used, modified, reproduced or relied upon by third parties, except as agreed by AECOM or as required by law. AECOM accepts no responsibility, and denies any liability whatsoever, to any party that uses or relies on this drawing without AECOM's express written consent. Do not scale this document. All measurements must be obtained from the stated dimensions.

V:\BAK\US95-BAK\CSWP\plotdrv\Create Plt file\new\CSWP-75(color).plt
6/23/2025
Plot File by: haiquan.zhao
PATH: P:\PROJECTS\60662428\DRAWING\REPORT\C16\C16_797.dgn

AECOM

PROJECT
項目
ROAD P1 (TAI HO - SUNNY BAY SECTION), LANTAU - INVESTIGATION

CLIENT
業主
土木工程拓展署
Civil Engineering and Development Department

CONSULTANT
工程顧問公司
AECOM Asia Company Ltd.
www.aecom.com

SUB-CONSULTANTS
分判工程顧問公司

ISSUE/REVISION
修訂

I/R 修訂	DATE 日期	DESCRIPTION 內容摘要	CHK. 核核

STATUS
階段

SCALE
比例
A3 1 : 10000

DIMENSION UNIT
尺寸單位
METRES

KEY PLAN
索引圖

PROJECT NO.
項目編號
60662428

AGREEMENT NO.
協議編號
CE 75/2020(HY)

SHEET TITLE
圖紙名稱
LOCATION OF INLAND WATER QUALITY SURVEY STATIONS

SHEET 2 OF 3

SHEET NUMBER
圖紙編號
60662428/C16/FIGURE 5.2.2