ISO A1 594mm x 841mm

Approved:

Checked:

Designer:

Project Management Initials:

NOTES:

1. FOR NOTES AND LEGEND REFER TO DRAWING NO. 60662428/C16/FIGURE 7.1.1.
2. THIS DRAWING TO BE READ IN CONJUNCTION WITH DRAWING NOS. 60662428/C16/FIGURE 7.1.1 TO FIGURE 7.1.19.

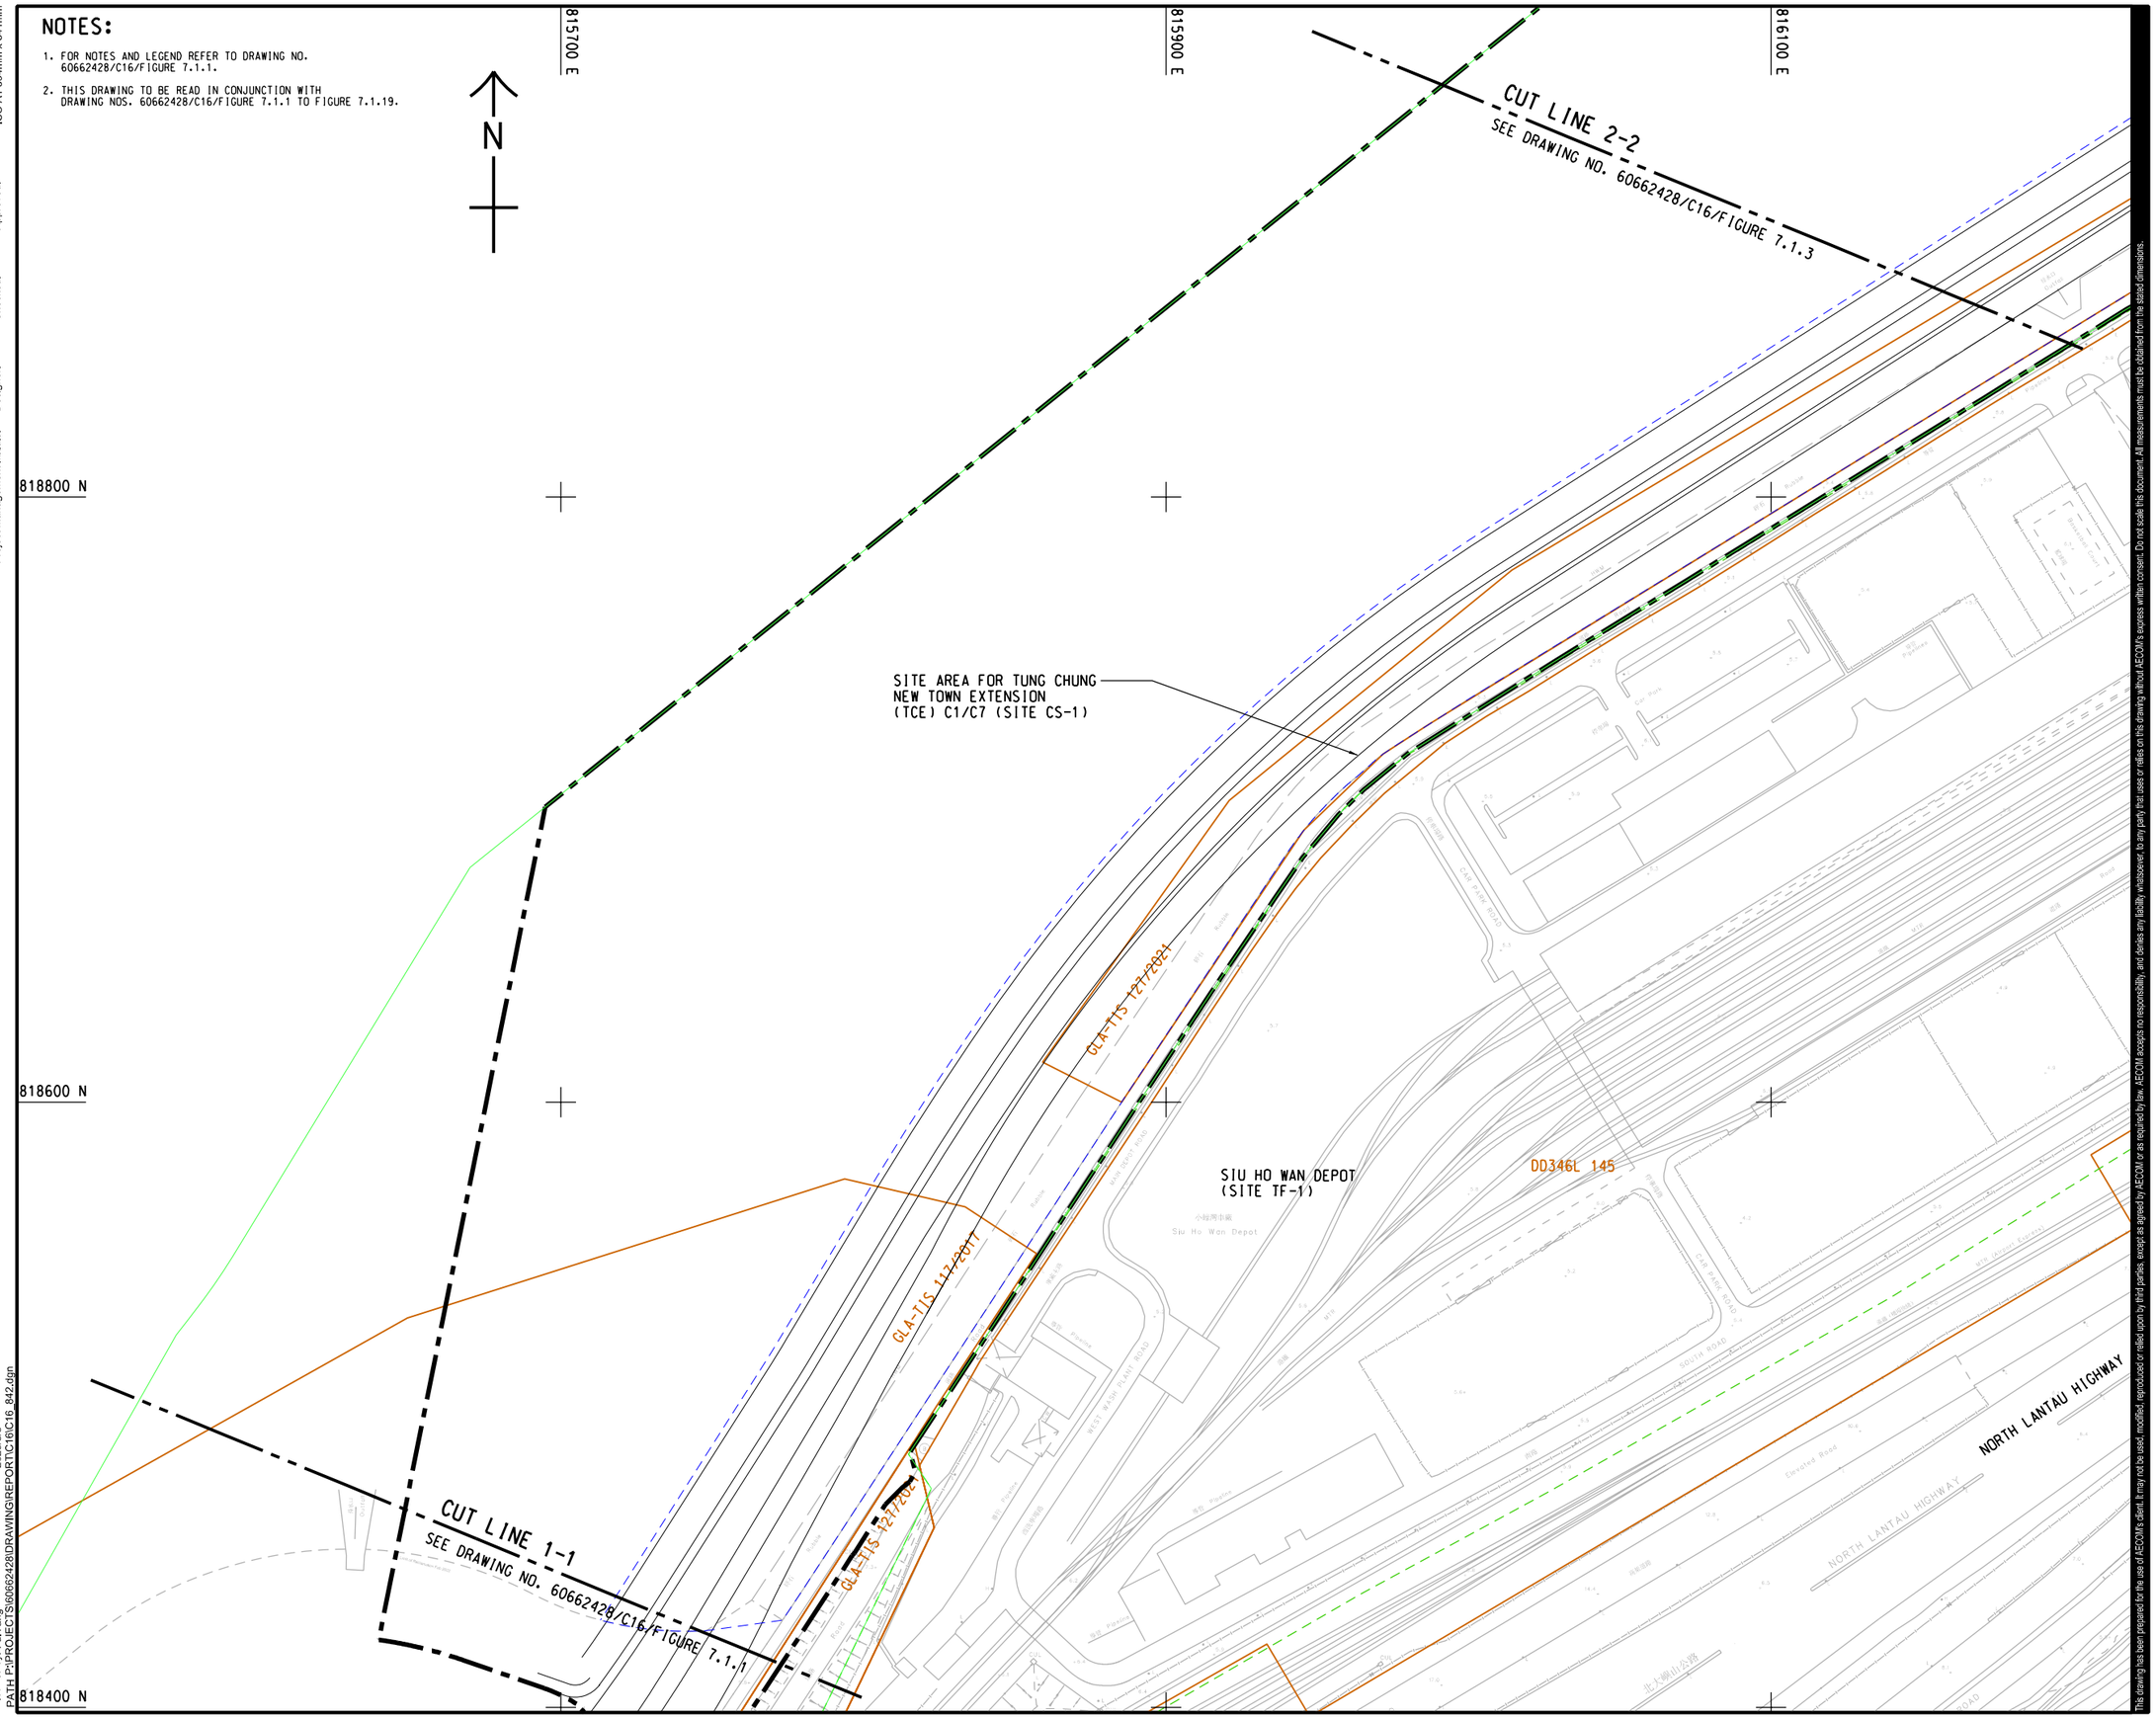

V:\BAK\US95-BAK\CSWP\plotdrv\Create Pit: filetnewv\CSWP-75(color).pltt
Plot File by: Fu,Yang
PATH: I:\PROJECTS\60662428\DRAWING\REPORT\C16\C16_842.dgn
2025/8/8

This drawing has been prepared for the use of AECOM's client. It may not be used, modified, reproduced or relied upon by third parties, except as agreed by AECOM or as required by law. AECOM accepts no responsibility, and denies any liability whatsoever, to any party that uses or relies on this drawing without AECOM's express written consent. Do not scale this document. All measurements must be obtained from the stated dimensions.

AECOM

PROJECT 項目

ROAD P1 (TAI HO - SUNNY BAY SECTION), LANTAU - INVESTIGATION

CLIENT 業主

CEDD 土木工程拓展署 Civil Engineering and Development Department

CONSULTANT 工程顧問公司

AECOM Asia Company Ltd.
www.aecom.com

SUB-CONSULTANTS 分判工程顧問公司

ISSUE/REVISION 修訂

I/R 修訂	DATE 日期	DESCRIPTION 內容摘要	CHK. 核對

STATUS 狀態

SCALE 比例 A3 1 : 2000

DIMENSION UNIT 尺寸單位 METRES

KEY PLAN 索引圖 A3 1 : 200000

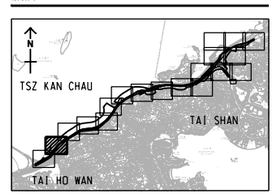

PROJECT NO. 項目編號 60662428

AGREEMENT NO. 協議編號 CE 75/2020(HY)

SHEET TITLE 圖紙名稱

CONCERNED FACILITIES / AREAS AND INACCESSIBLE FACILITIES

SHEET 2 OF 19

SHEET NUMBER 圖紙編號

60662428/C16/FIGURE 7.1.2