ISO A1 594mm x 841mm

Approved:

Checked:

Designer:

Project Management Initials:

NOTE:

1. THIS DRAWING TO BE READ IN CONJUNCTION WITH DRAWING NOS. 60662428/C16/FIGURE 8.4.1 TO FIGURE 8.4.9.

LEGEND:

- SITE BOUNDARY
- PREFERRED ALIGNMENT
- 500m ASSESSMENT AREA
- RECLAMATION WORKS EXTENT
- BRIDGE PIER / ABUTMENT
- LANDSCAPE AREA
- SOIL NAILS
- CUT SLOPE
- DEFLECTOR WALL
- FLEXIBLE BARRIER
- CONCRETE BARRIER
- PROPOSED NATURAL TERRAIN HAZARD MITIGATION MEASURES
- FABRICATION YARD (CONSTRUCTION PHASE)
- LANTAU NORTH (EXTENSION) COUNTRY PARK
- SEA
- WOODLAND
- VILLAGE AREA
- SHRUBLAND/GRASSLAND MOSAIC
- SEAWALL
- SANDY SHORE
- ROCKY SHORE
- PLANTATION
- MUDFLAT
- MODIFIED WATERCOURSE
- MARSH
- MANGROVE
- DEVELOPED AREA
- DRY AGRICULTURAL LAND
- NATURAL WATERCOURSE
- NATURAL WATERCOURSE (SEASONAL)

SPECIES OF CONSERVATION IMPORTANCE:

P1	INCENSE TREE
P2	*ARALIA CHINENSIS*
P3	BAMBOO ORCHID
P4	SMALL PERSIMMON
P5	LUOFUSHAN JOINT-FIR
P6	OVAL HALOPHILA
P7	PITCHER PLANT
P8	SUPPLE-JACK
P9	SOFT-FRUITED ORMOSIA
A1	BLACK KITE
A2	BLACK-CROWNED NIGHT HERON
A3	BLACK-WINGED STILT
A4	CRESTED GOSHAWK
A5	CHINESE POND HERON
A6	COLLARED SCOPS OWL
A7	EASTERN BUZZARD
A8	GREAT EGRET
A9	GREATER COUCAL
A10	GREY HERON
A11	LITTLE EGRET
A12	PACIFIC REEF HERON
A13	WHITE-BELLIED SEA EAGLE
A14	WHITE-THROATED KINGFISHER
A15	WESTERN OSPREY
A16	BLACK-NAPED TERN
B1	GLASSY BLUEBOTTLE
B2	PYGMY SCRUB HOPPER
B3	METALLIC CERULEAN
B5	SWALLOWTAIL
B6	SMALL CABBAGE WHITE
B7	GRASS DEMON
H1	CHINESE COBRA
H2	FOUR-CLAWED GECKO
H3	LESSER SPINY FROG (TADPOLE)
H4	ROMER'S TREE FROG
H5	COMMON WOLF SNAKE
M1	JAPANESE PIPISTRELLE
M2	LEAST HORSESHOE BAT
M3	RED MUNTJAC (SCAT)
M4	SHORT-NOSED FRUIT BAT
M5	HIMALAYAN LEAF-NOSED BAT
M6	CHINESE NOCTULE
F1	*CRYPTOPOTAMON ANACOLUTHON*
F2	*NANHAIPOTAMON HONGKONGENSE*
MI1	CHINESE HORSESHOE CRAB
MV1	*HIPPOCAMPUS KUDA*
O1	DUSK-HAWKER

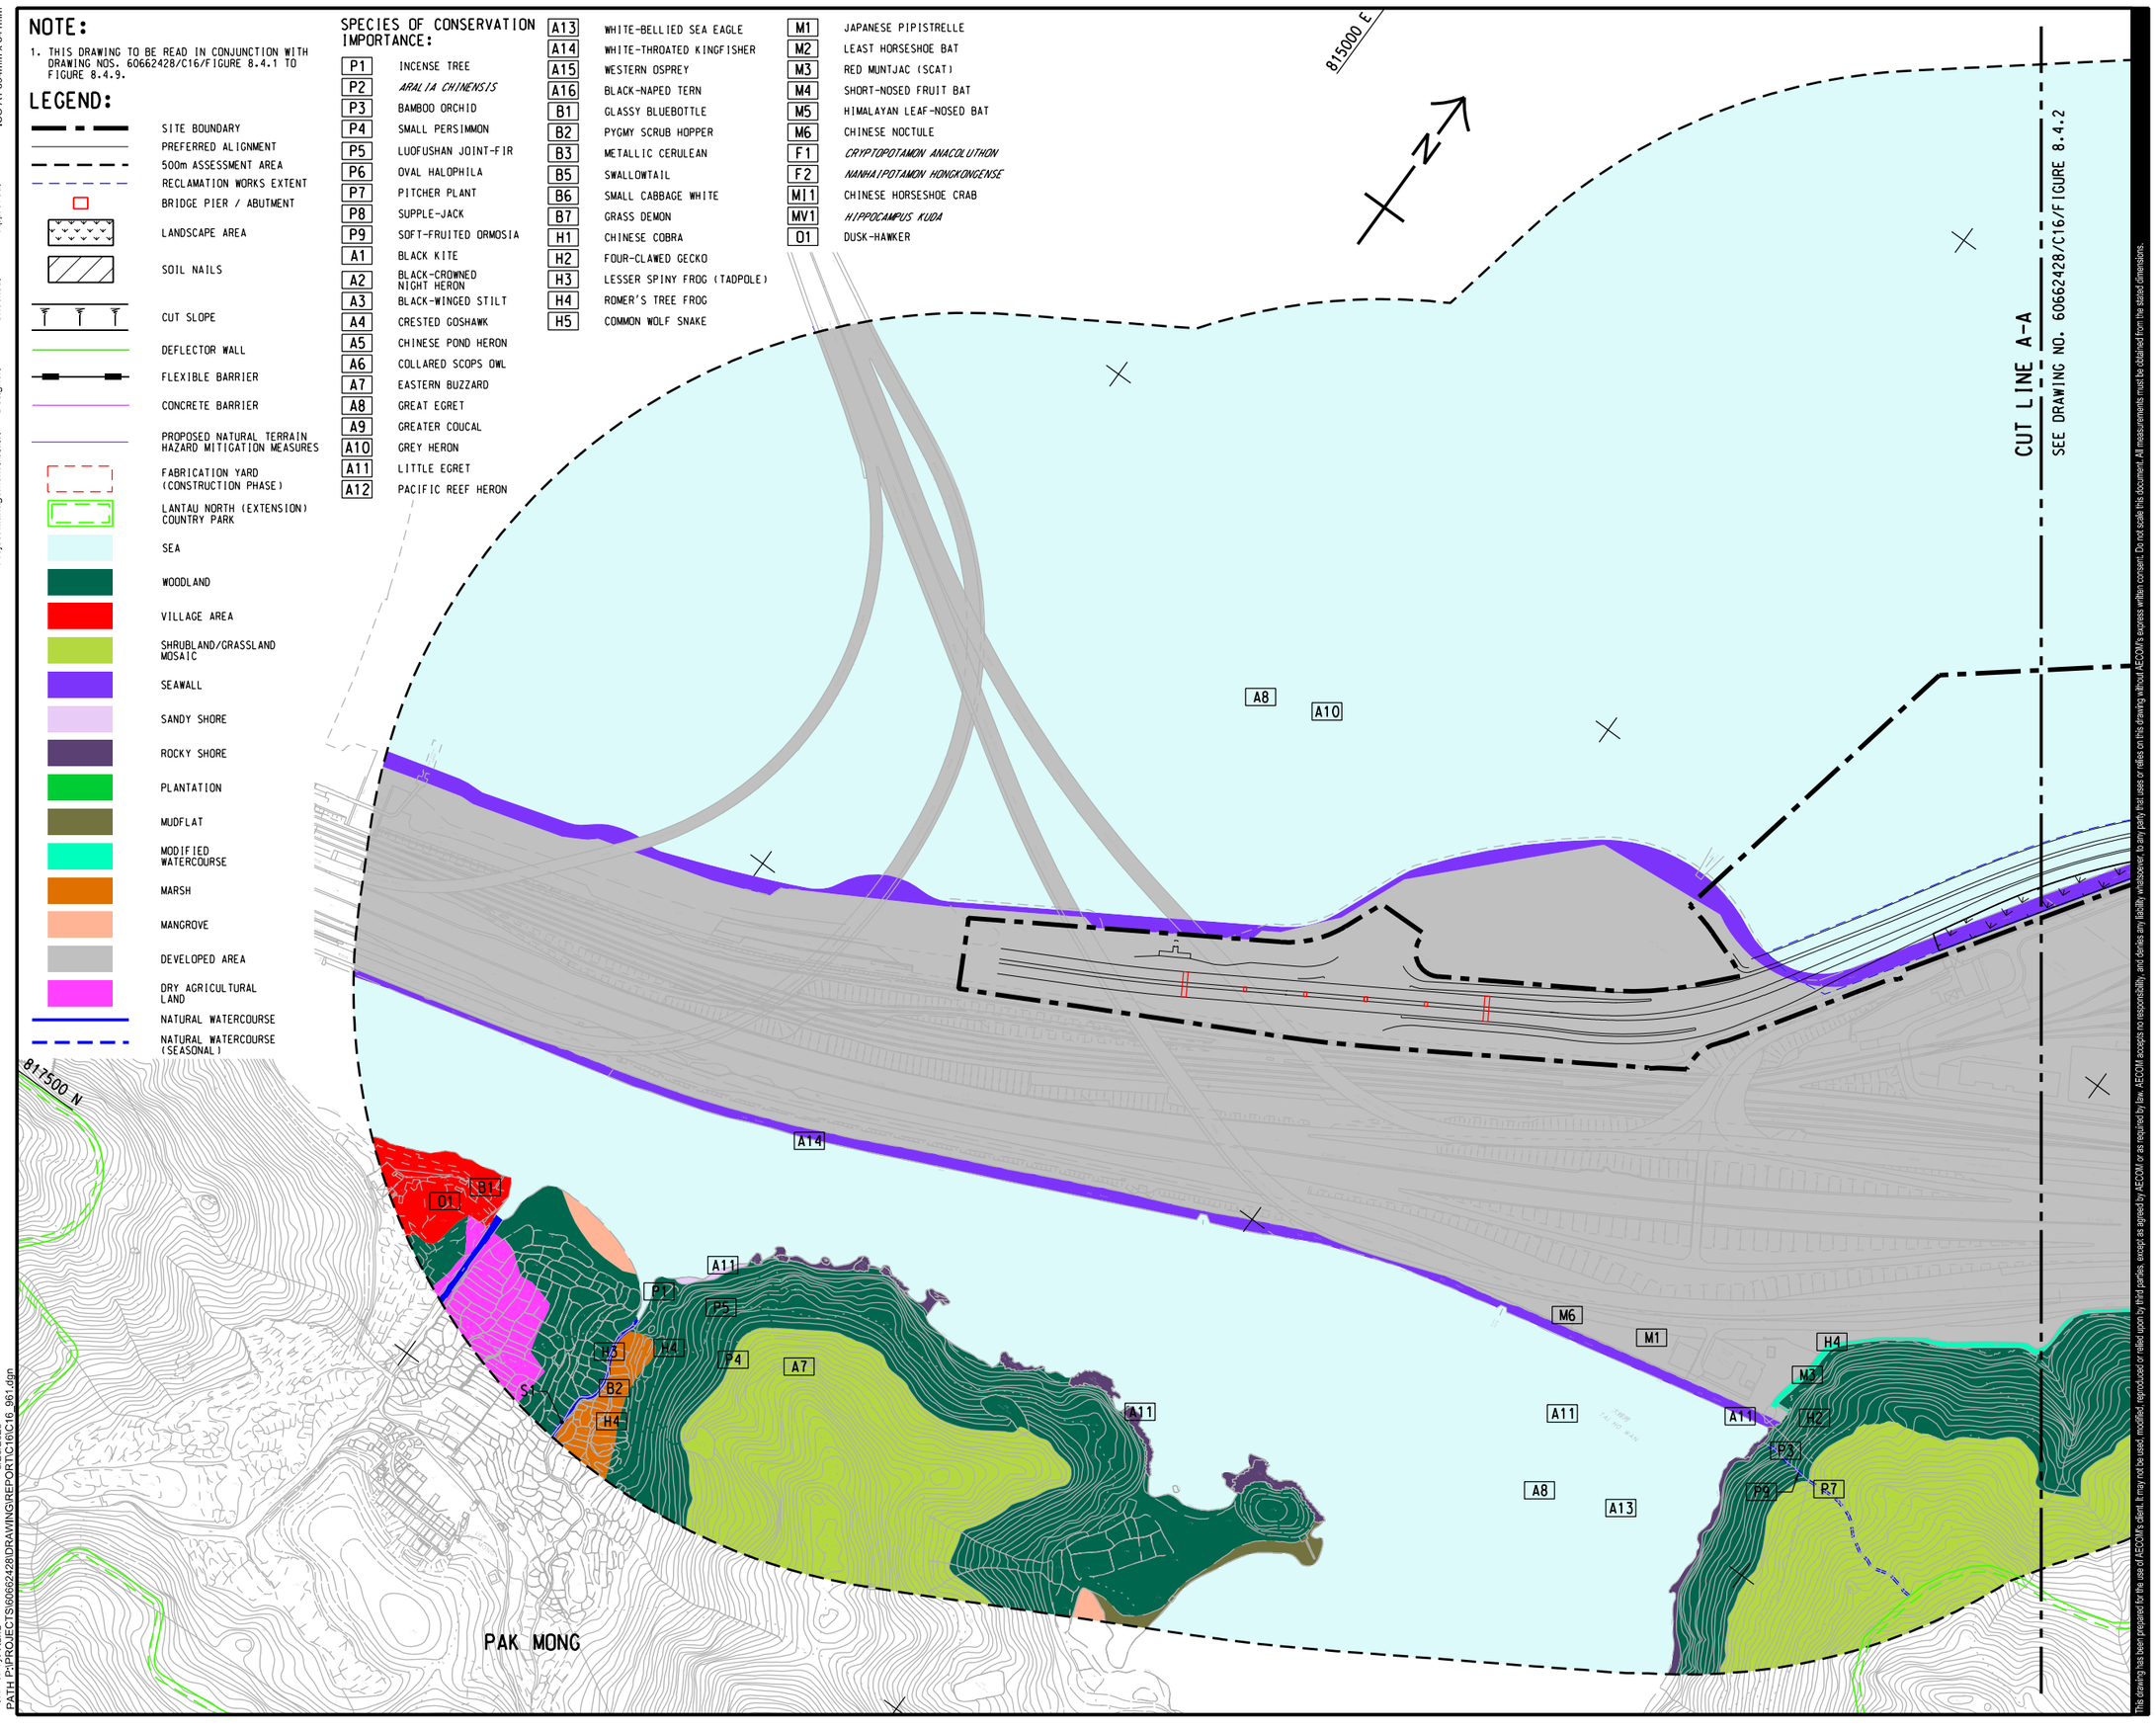

V:\BAK\US95-BAK\CSWP\plotdrv\Create Plt file\new\CSWP-75(color).plt
6/20/2025
Plot File by: RenS
PATH: P:\PROJECTS\60662428\DRAWING\REPORT\C16\C16_061.dgn

This drawing has been prepared for the use of AECOM's client. It may not be used, modified, reproduced or relied upon by third parties, except as agreed by AECOM or as required by law. AECOM accepts no responsibility, and denies any liability whatsoever, to any party that uses or relies on this drawing without AECOM's express written consent. Do not scale this document. All measurements must be obtained from the stated dimensions.

AECOM

PROJECT
項目

ROAD P1 (TAI HO - SUNNY BAY SECTION), LANTAU - INVESTIGATION

CLIENT
業主

土木工程拓展署
Civil Engineering and Development Department

CONSULTANT
工程顧問公司

AECOM Asia Company Ltd.
www.aecom.com

SUB-CONSULTANTS
分判工程顧問公司

ISSUE/REVISION
修訂

I/R 修訂	DATE 日期	DESCRIPTION 內容摘要	CHK. 核對

STATUS
階段

SCALE 比例 — A3 1 : 5000

DIMENSION UNIT 尺寸單位 — METRES

KEY PLAN 索引圖 A3 1 : 500000

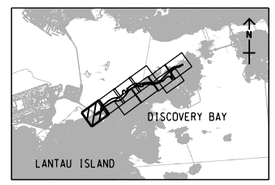

PROJECT NO. 項目編號 — 60662428

AGREEMENT NO. 協議編號 — CE 75/2020(HY)

SHEET TITLE
圖紙名稱

HABITAT MAP AND LOCATIONS OF SPECIES OF CONSERVATION IMPORTANCE

SHEET 1 OF 9

SHEET NUMBER
圖紙編號

60662428/C16/FIGURE 8.4.1