ISO A1 594mm x 841mm

Approved:

Checked:

Designer:

Project Management Initials:

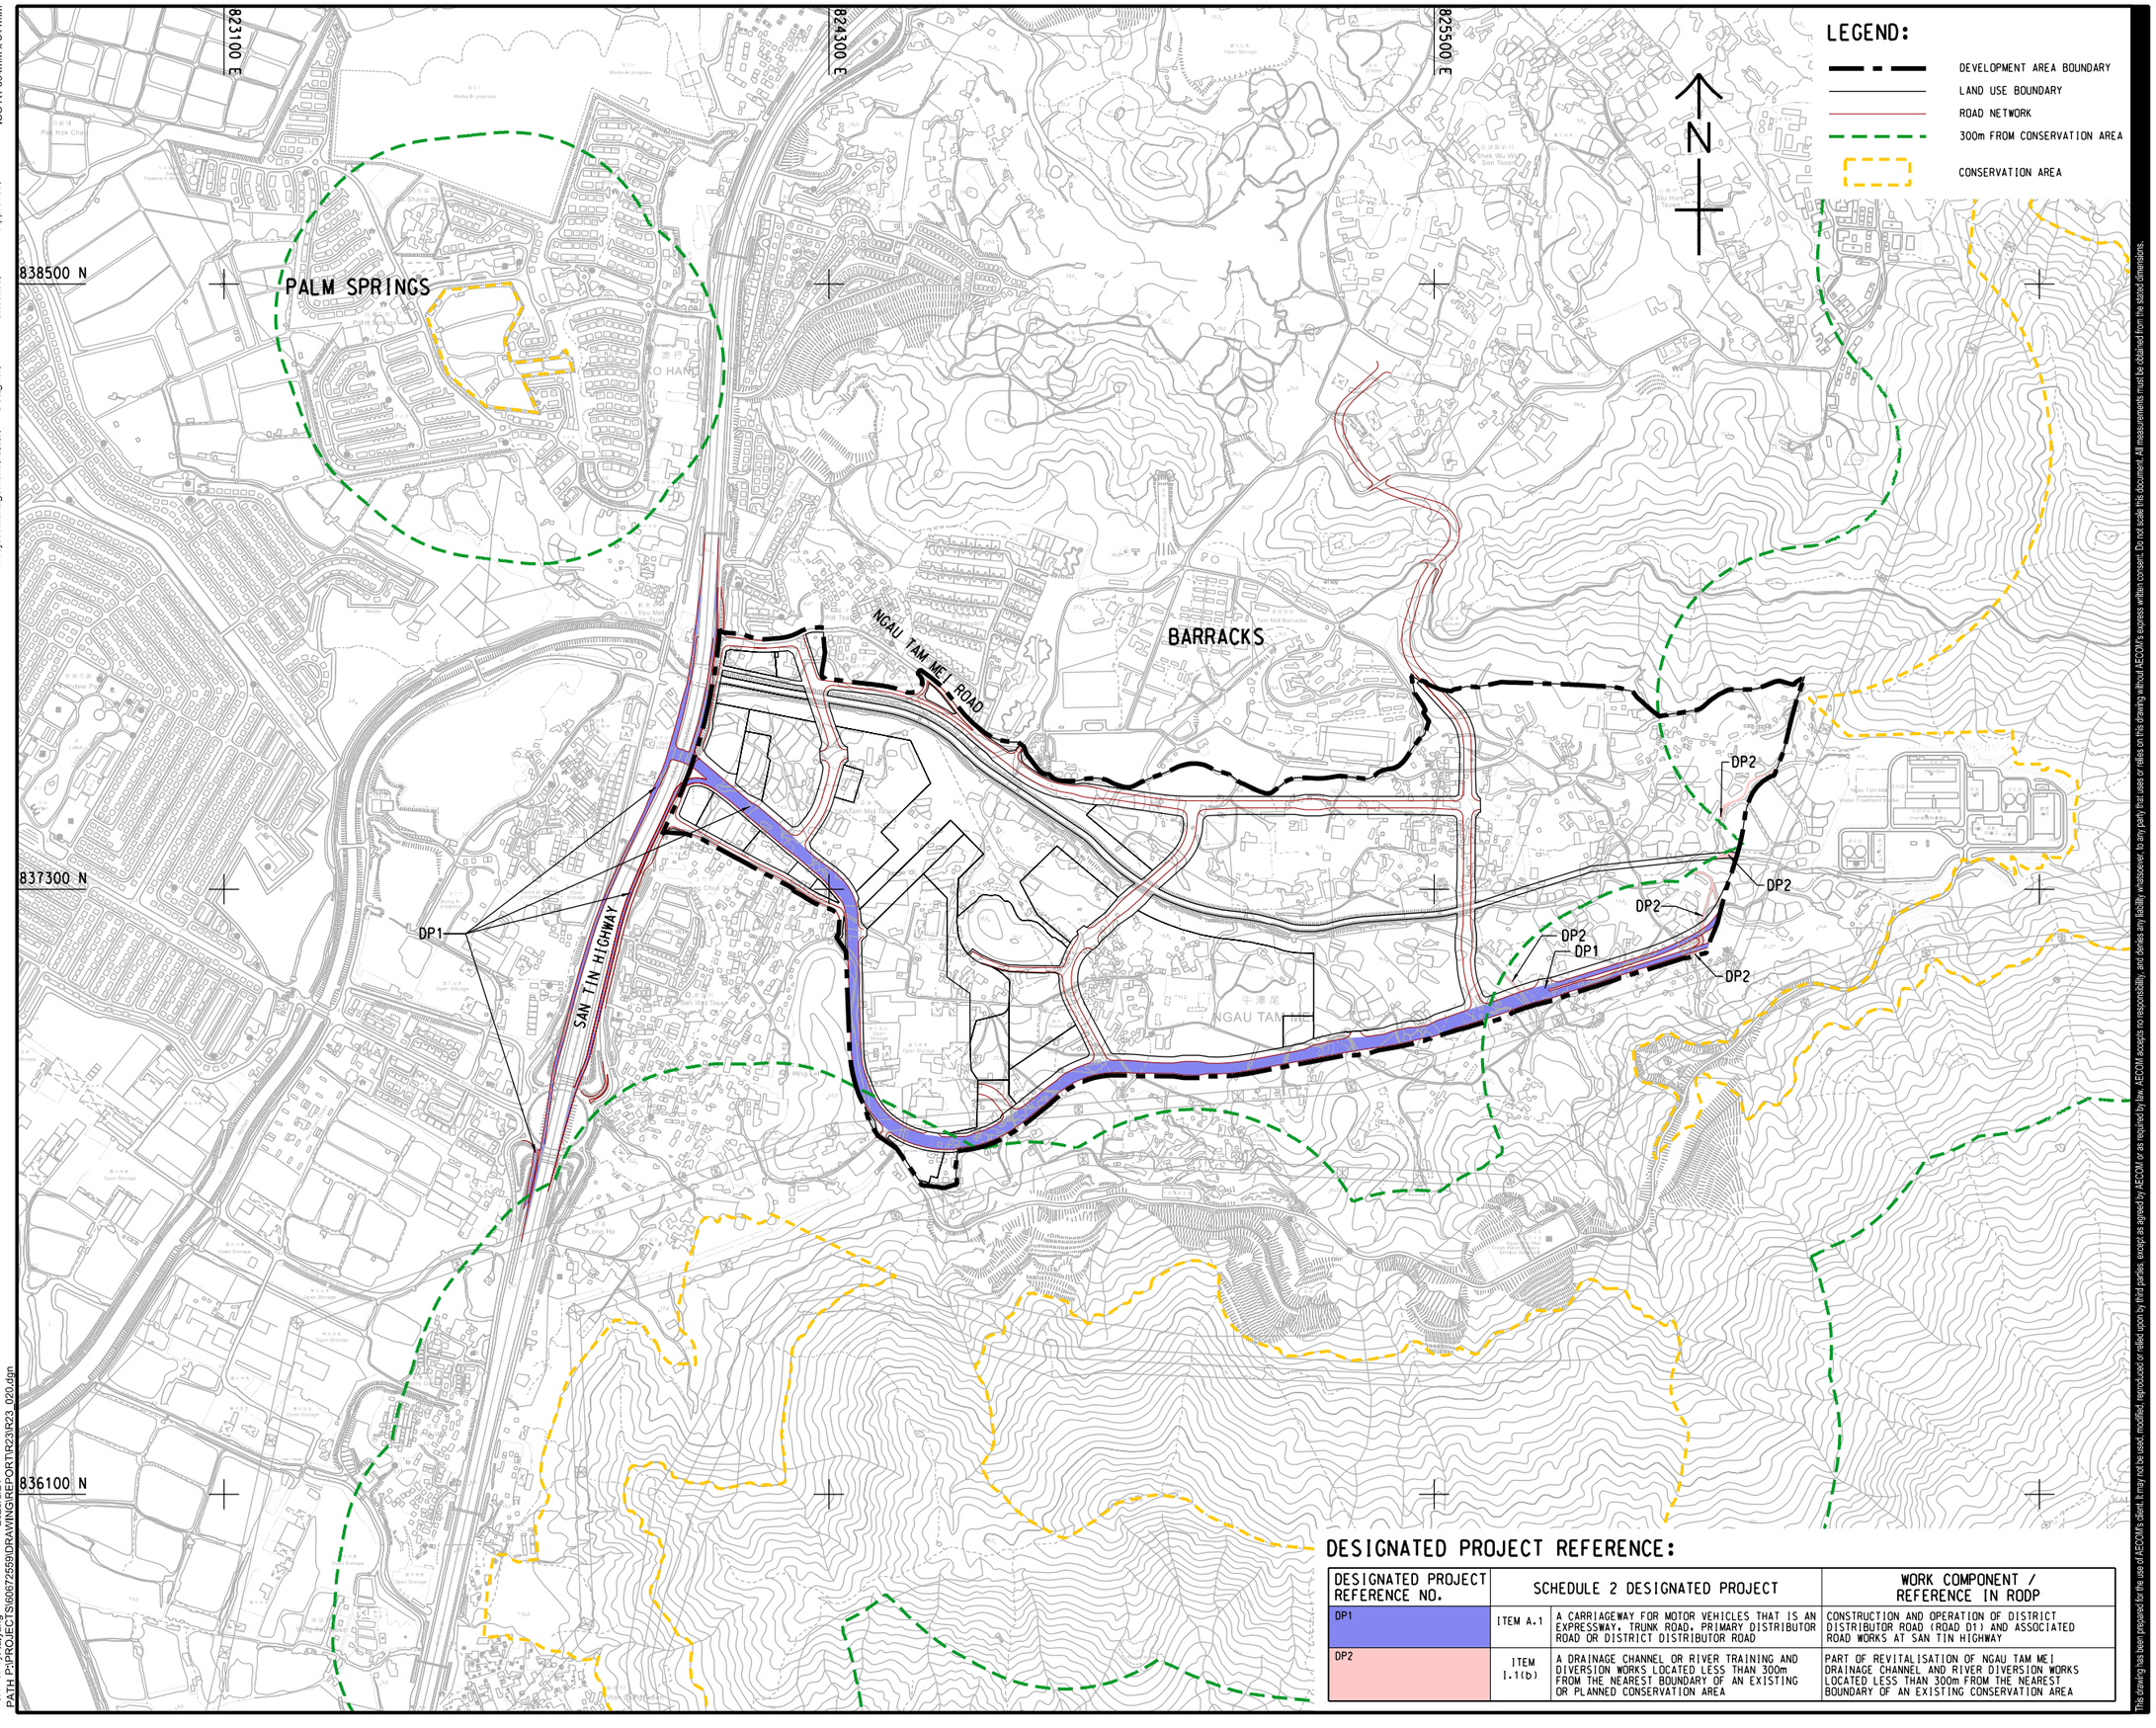

DESIGNATED PROJECT REFERENCE:

DESIGNATED PROJECT REFERENCE NO.	SCHEDULE 2 DESIGNATED PROJECT		WORK COMPONENT / REFERENCE IN RODP
DP1	ITEM A.1	A CARRIAGEWAY FOR MOTOR VEHICLES THAT IS AN EXPRESSWAY, TRUNK ROAD, PRIMARY DISTRIBUTOR ROAD OR DISTRICT DISTRIBUTOR ROAD	CONSTRUCTION AND OPERATION OF DISTRICT DISTRIBUTOR ROAD (ROAD D1) AND ASSOCIATED ROAD WORKS AT SAN TIN HIGHWAY
DP2	ITEM I.1(b)	A DRAINAGE CHANNEL OR RIVER TRAINING AND DIVERSION WORKS LOCATED LESS THAN 300m FROM THE NEAREST BOUNDARY OF AN EXISTING OR PLANNED CONSERVATION AREA	PART OF REVITALISATION OF NGAU TAM MEI DRAINAGE CHANNEL AND RIVER DIVERSION WORKS LOCATED LESS THAN 300m FROM THE NEAREST BOUNDARY OF AN EXISTING CONSERVATION AREA

V:\BAK\US95-BAK\CSWP\plotdrv\Create Pit file\new\CSWP-75(color).pltPlot File by: lu.yang2025/8/21PATH: P:\PROJECTS\60672559\DRAWING\REPORT\R23\R23_020.dgn

This drawing has been prepared for the use of AECOM's client. It may not be used, modified, reproduced or relied upon by third parties, except as agreed by AECOM or as required by law. AECOM accepts no responsibility, and denies any liability whatsoever, to any party that uses or relies on this drawing without AECOM's express written consent. Do not scale this document. All measurements must be obtained from the stated dimensions.

AECOM

PROJECT
項目

LAND USE REVIEW STUDY
FOR NGAU TAM MEI AREA
- FEASIBILITY STUDY

CLIENT
業主

土木工程拓展署
Civil Engineering and Development Department

規劃署
Planning Department

CONSULTANT
工程顧問公司

AECOM Asia Company Ltd.
www.aecom.com

SUB-CONSULTANTS
分判工程顧問公司

ISSUE/REVISION
修訂

I/R 修訂	DATE 日期	DESCRIPTION 內容摘要	CHK. 核校

STATUS
階段

SCALE 比例
A3 1 : 12000

DIMENSION UNIT 尺寸單位
METRES

KEY PLAN
索引圖

PROJECT NO. 項目編號
60672559

AGREEMENT NO. 協議編號
CE 33/2021

SHEET TITLE
圖紙名稱

LOCATIONS OF DESIGNATED PROJECTS

SHEET NUMBER
圖紙編號

60672559/R23/FIGURE 1.2