ISO A1 594mm x 841mm

Approved:

Checked:

Designer:

Project Management Initials:

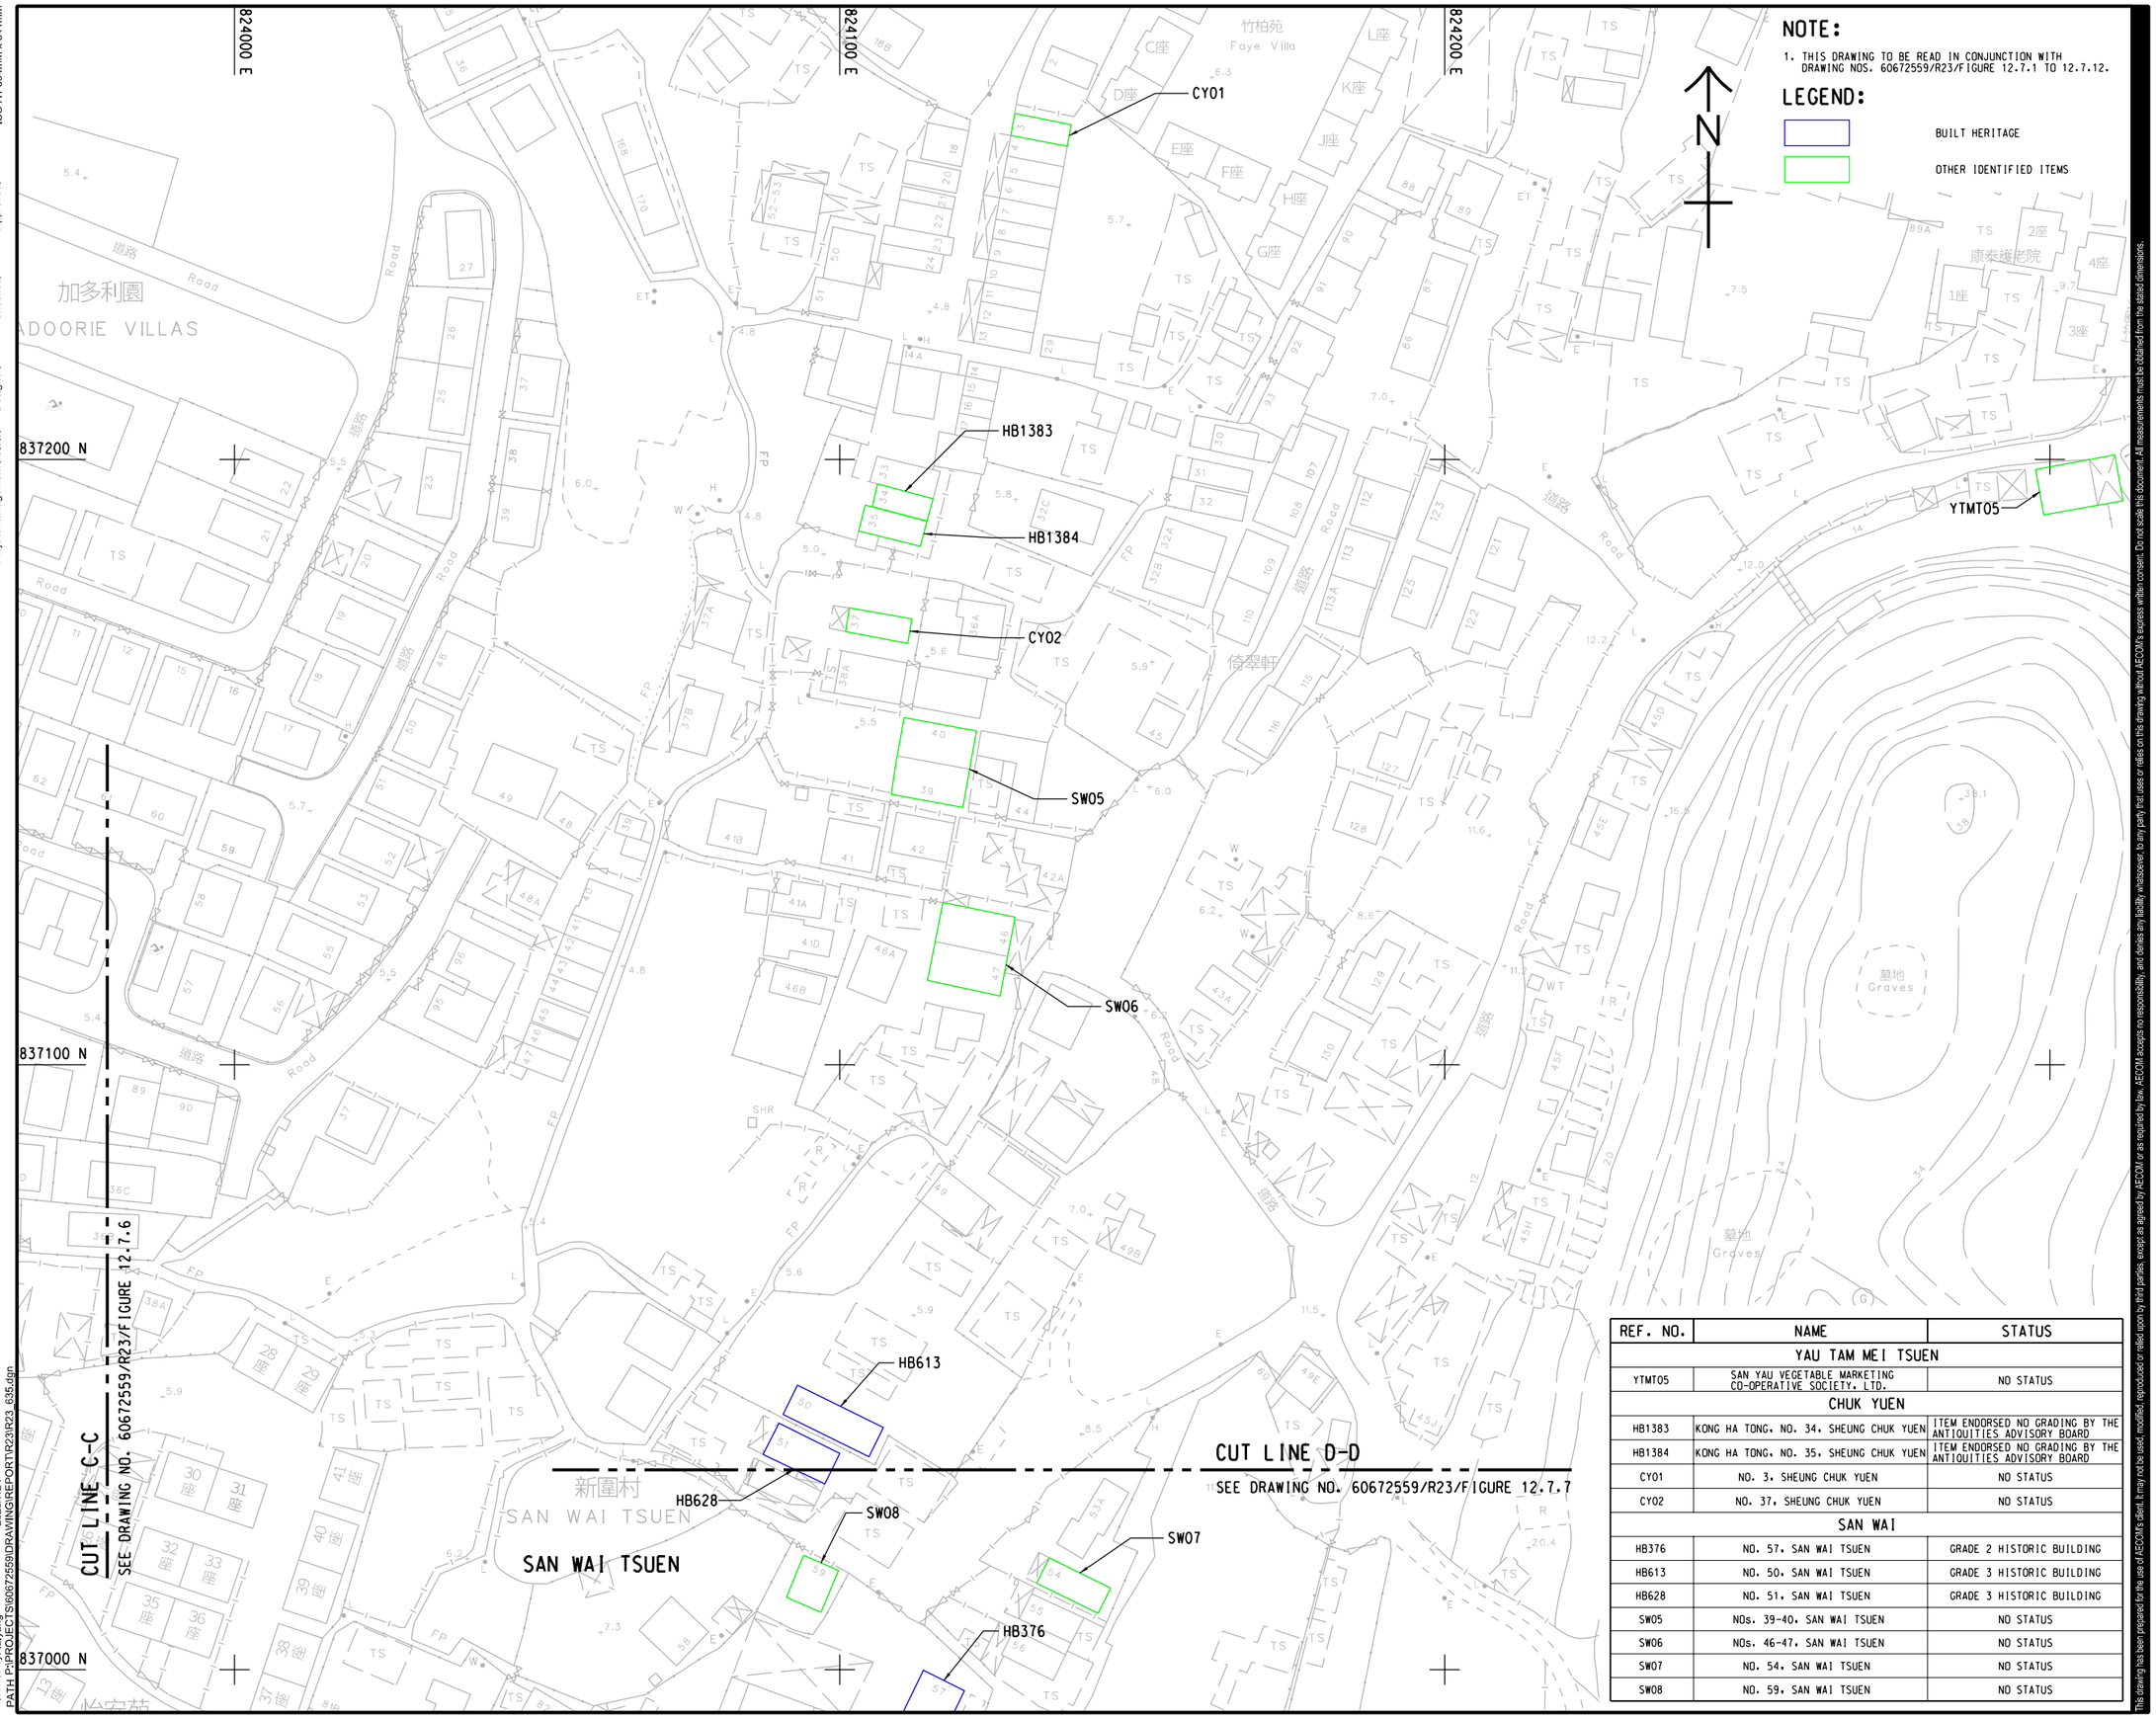

REF. NO.	NAME	STATUS
YAU TAM MEI TSUEN		
YTMT05	SAN YAU VEGETABLE MARKETING CO-OPERATIVE SOCIETY, LTD.	NO STATUS
CHUK YUEN		
HB1383	KONG HA TONG, NO. 34, SHEUNG CHUK YUEN	ITEM ENDORSED NO GRADING BY THE ANTIQUITIES ADVISORY BOARD
HB1384	KONG HA TONG, NO. 35, SHEUNG CHUK YUEN	ITEM ENDORSED NO GRADING BY THE ANTIQUITIES ADVISORY BOARD
CY01	NO. 3, SHEUNG CHUK YUEN	NO STATUS
CY02	NO. 37, SHEUNG CHUK YUEN	NO STATUS
SAN WAI		
HB376	NO. 57, SAN WAI TSUEN	GRADE 2 HISTORIC BUILDING
HB613	NO. 50, SAN WAI TSUEN	GRADE 3 HISTORIC BUILDING
HB628	NO. 51, SAN WAI TSUEN	GRADE 3 HISTORIC BUILDING
SW05	NOs. 39-40, SAN WAI TSUEN	NO STATUS
SW06	NOs. 46-47, SAN WAI TSUEN	NO STATUS
SW07	NO. 54, SAN WAI TSUEN	NO STATUS
SW08	NO. 59, SAN WAI TSUEN	NO STATUS

V:\BAK\US95-BAK\CSWP\plotdrv\Create Plt file\new\CSWP-75(color).plt
2025/7/24
Plot File by: lu,yang
PATH: P:\PROJECTS\60672559\DRAWING\REPORT\R23\R23_635.dgn

This drawing has been prepared for the use of AECOM's client. It may not be used, modified, reproduced or relied upon by third parties, except as agreed by AECOM or as required by law. AECOM accepts no responsibility, and denies any liability whatsoever, to any party that uses or relies on this drawing without AECOM's express written consent. Do not scale this document. All measurements must be obtained from the stated dimensions.

AECOM

PROJECT 項目

LAND USE REVIEW STUDY FOR NGAU TAM MEI AREA - FEASIBILITY STUDY

CLIENT 業主

土木工程拓展署 Civil Engineering and Development Department

規劃署 Planning Department

CONSULTANT 工程顧問公司

AECOM Asia Company Ltd.
www.aecom.com

SUB-CONSULTANTS 分判工程顧問公司

ISSUE/REVISION 修訂

I/R 修訂	DATE 日期	DESCRIPTION 內容摘要	CHK. 複核

STATUS 階段

SCALE 比例: A3 1 : 1000

DIMENSION UNIT 尺寸單位: METRES

KEY PLAN 索引圖 A3 1 : 80000

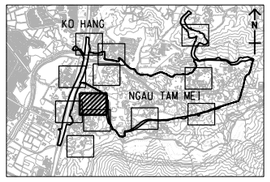

PROJECT NO. 項目編號: 60672559

AGREEMENT NO. 協議編號: CE 33/2021

SHEET TITLE 圖紙名稱

LOCATIONS OF BUILT HERITAGE AND OTHER IDENTIFIED ITEMS

SHEET 5 OF 12

SHEET NUMBER 圖紙編號

60672559/R23/FIGURE 12.7.5