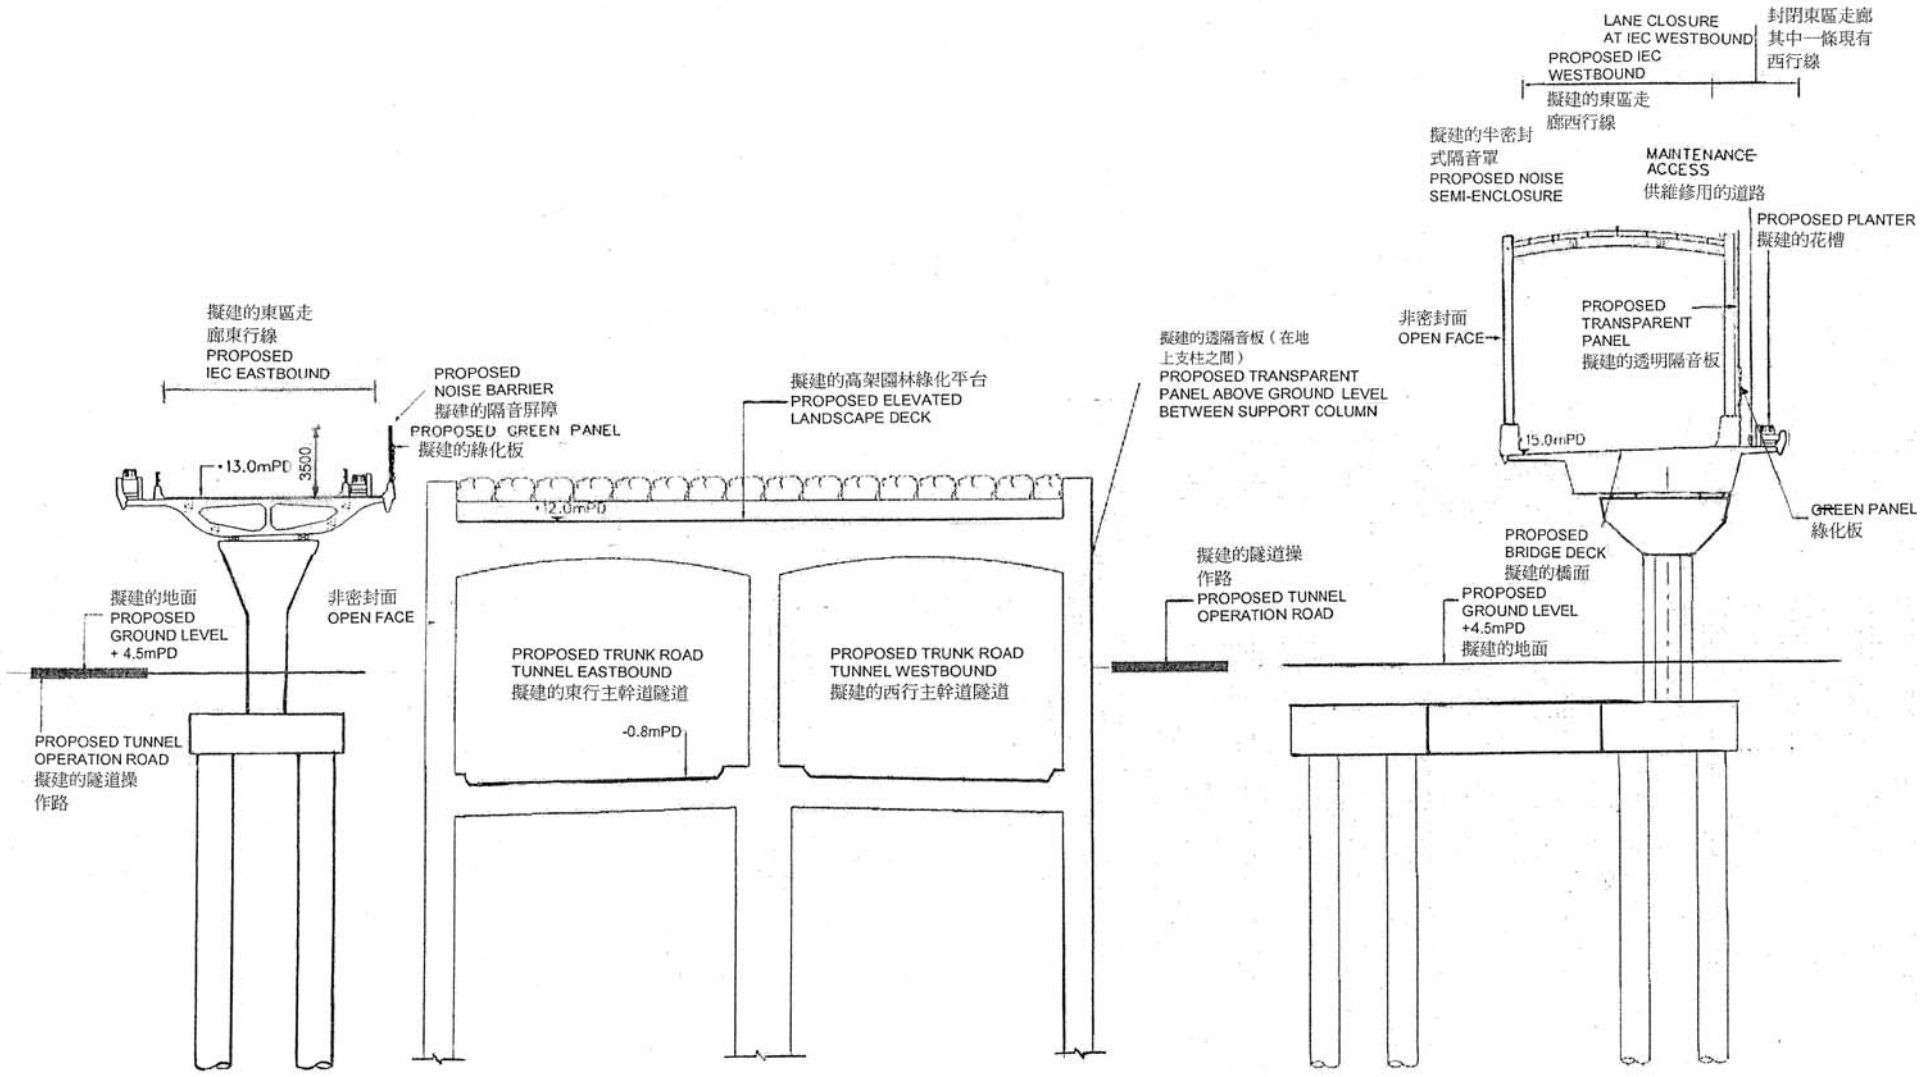

切面 B-B
SECTION B-B

Project Title: Central-Wanchai Bypass (CWB) Including Its Road Tunnel and Slip Roads
工程項目名稱：中環灣仔繞道包括其行車隧道及連接路

Environmental Permit No. : EP-364/2009/A
環境許可證編號 : EP-364/2009/A

Figure 4e: Section of Direct Noise Mitigation Measures
圖 4e : 直接噪音緩解措施切面圖

(This figure was prepared based on Figure 4e in Application for Variation of an Environmental Permit no. VEP-321/2010)
(本圖是根據申請更改環境許可證申請書編號 VEP-321/2010 內的圖 4e 編製)