A3

DO NOT SCALE DRAWING. CHECK ALL DIMENSIONS ON SITE.
ALL RIGHTS RESERVED.
© OVE ARUP & PARTNERS HONG KONG LIMITED.

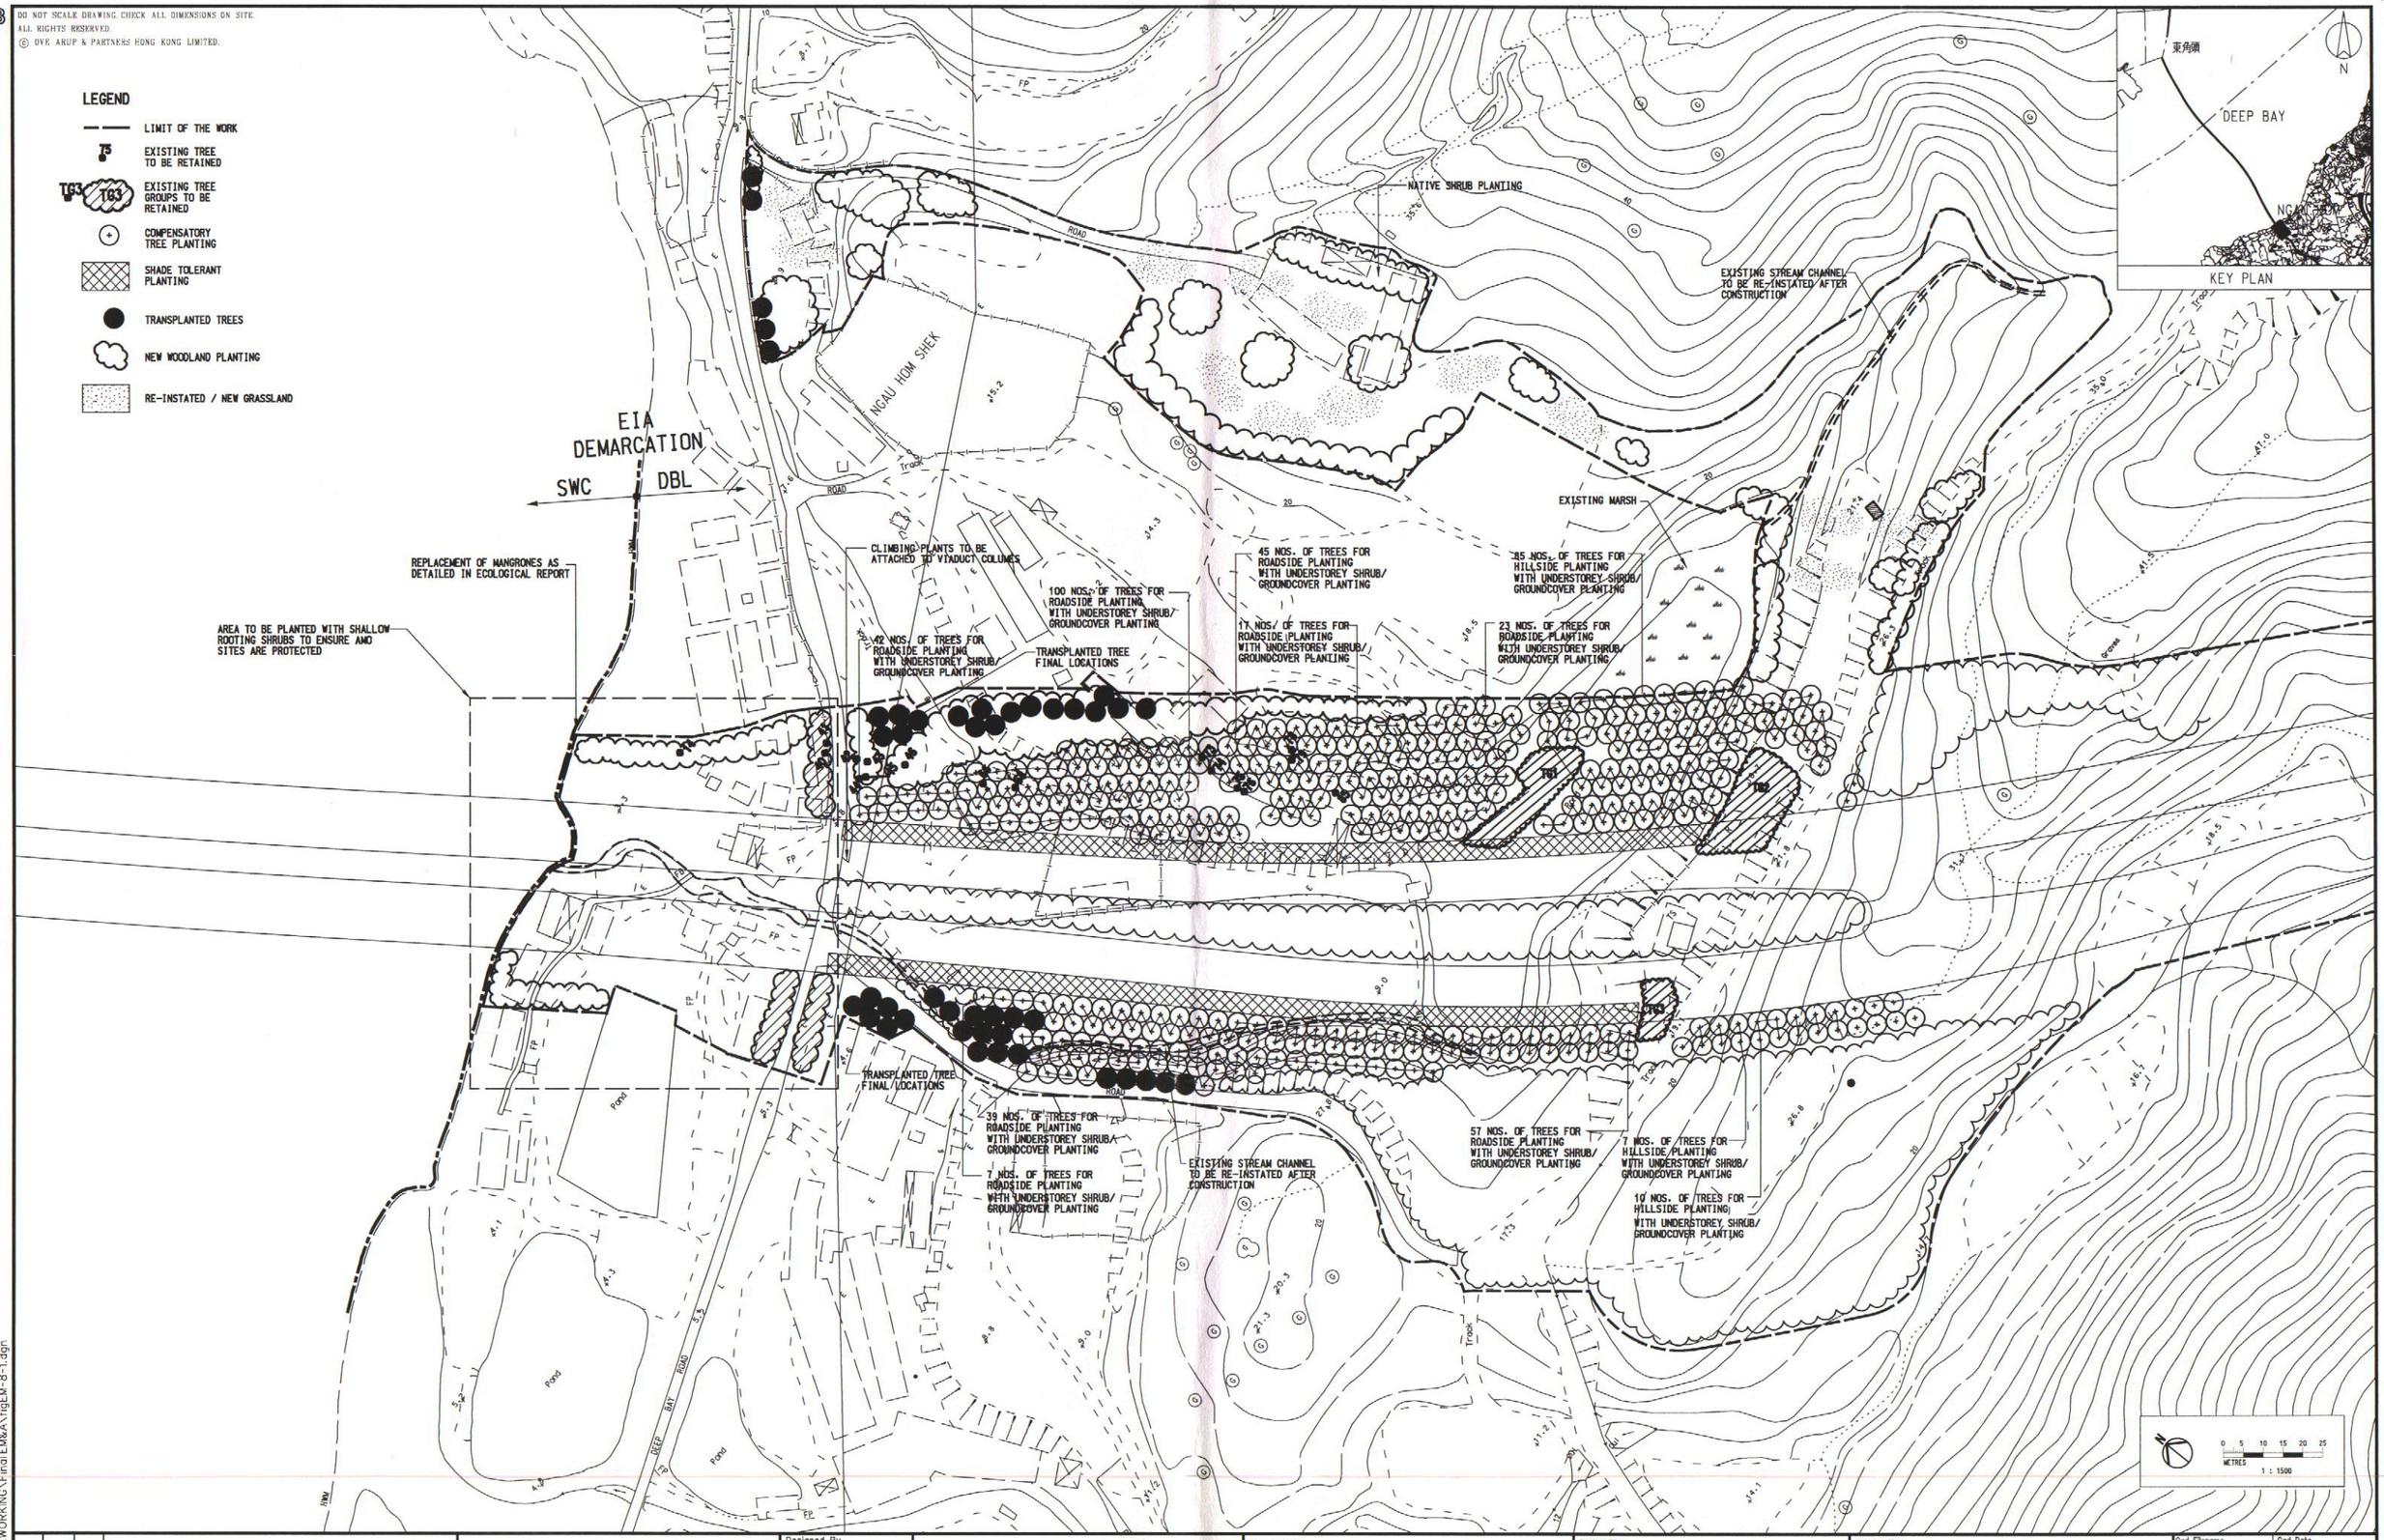

Mark	Date	By	Rev.

Designed By: CD
Drawn By: TI
Checked By: CD
In Charge: CD
Date: OCT 2001

路政署 HIGHWAYS DEPARTMENT
主要工程管理處 Major Works Project Management Office

Consultant: ARUP 奧雅納工程顧問 Ove Arup & Partners Hong Kong Limited
Supported By:
Environmental Management Ltd. ○
BMT Asia Pacific Ltd. ○
Urbis Ltd. ○

Project Title: Shenzhen Western Corridor Investigation & Planning

Drawing Title: MASTER LANDSCAPE PLAN

Cad Filename: FIGEM-8-1.DGN
Cad Date: APR 2002
Scale: 1 : 1500
Drawing No.: FIGURE EM8.1
Drawing Status:
Rev.: 0

Printer by : W.MAK 03/08/2002
Filename : J:\23306\WORKING\Final EM&A\figEM-8-1.dgn