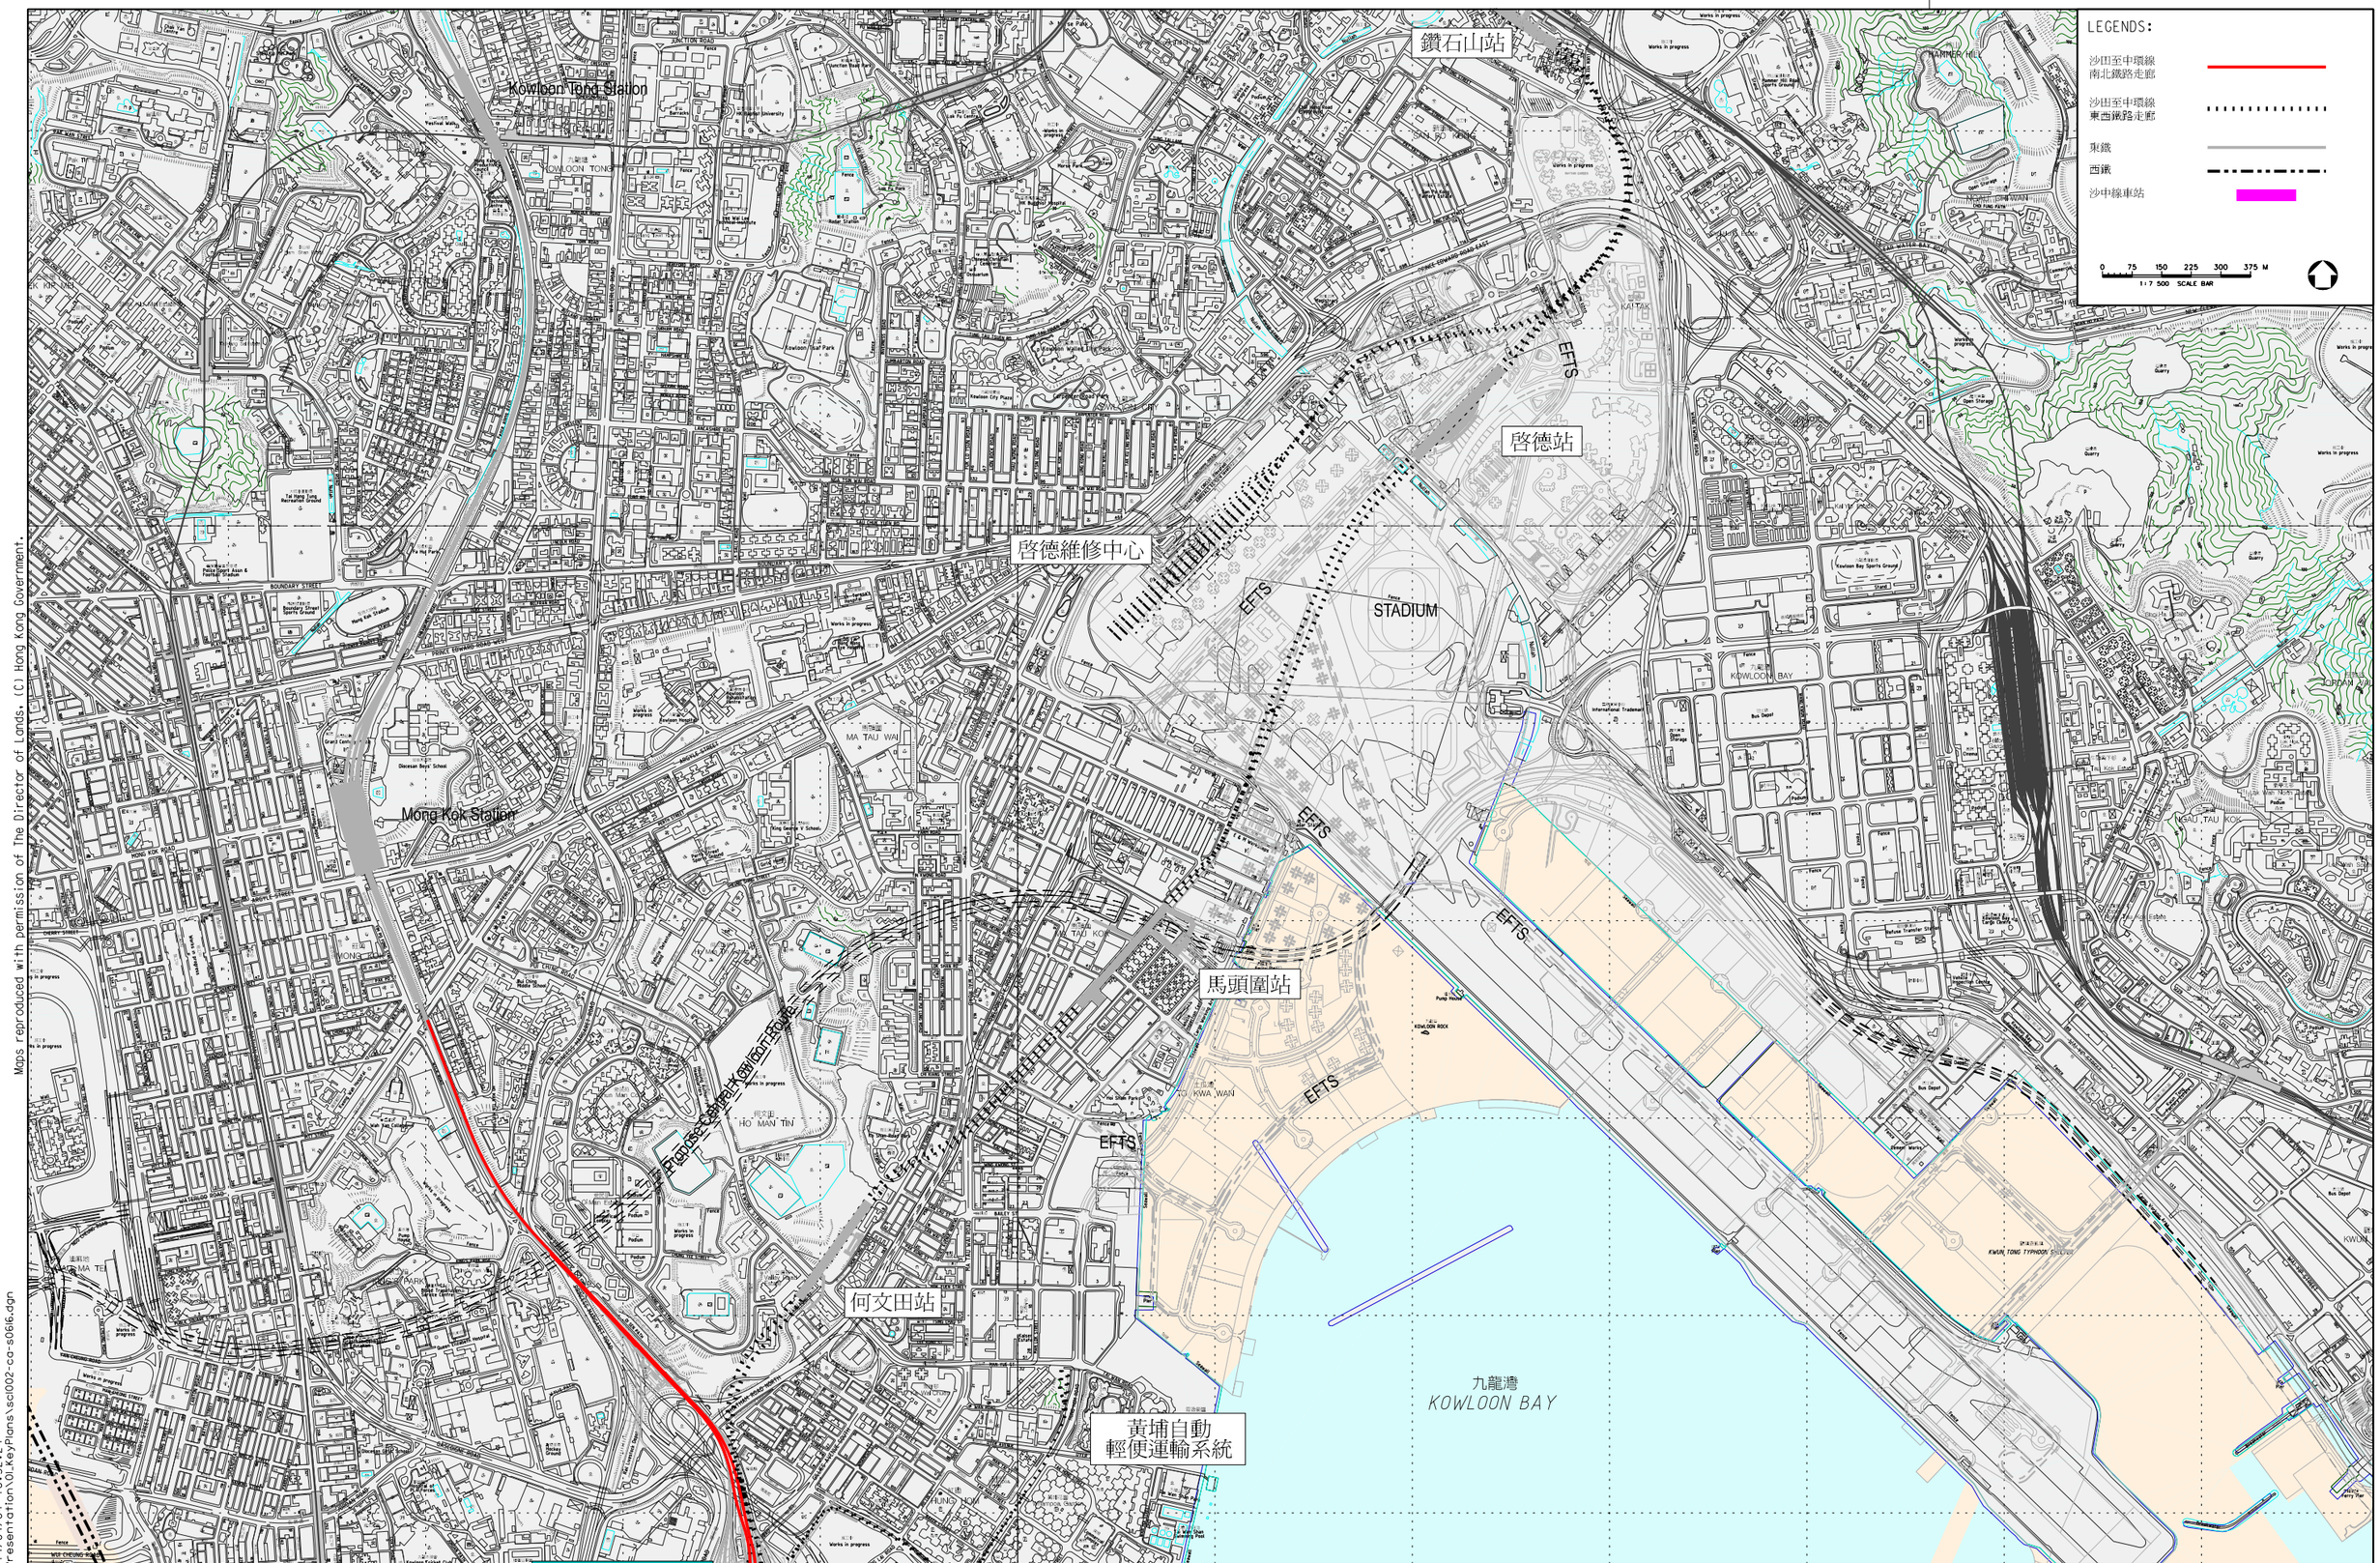

Maps reproduced with permission of The Director of Lands, (C) Hong Kong Government.

UserWorkspace c:\CAD_APPS\MSTN\Workspace\users\drivel.ucf, UserRef L:\Mstn\PCF\SclCn\SDCV8working.pcf
PLOT DRV:L:\MSTN\Plotdriver\V8\ CM7300-A3-Color.plt
PRINTED BY: ad51225 14/04/04 16:32:24
FILENAME: L:\CADD\M3_Presentation\01_KeyPlans\scl002-ca-s0616.dgn
MODEL NAME: Design

DESIGNED BY	KCR 九廣鐵路 沙田至中環線 Shatin to Central Link	TITLE 沙田至中環線 南北鐵路走廊 1 / 2	SCALE 1 : 7500 @ A1
DRAWN BY M K CHUNG			ORIGINATOR / ORIGINATOR REFERENCE
CHECKED BY K C CHAN			DRAWING NUMBER SCL002 /CA/S0616 REV -
IN CHARGE			RAILWAY SCL / LOCATION / STAGE P / SHEET NO 1
DATE 14APR2004			

FULL SIZE A1