NOTES:

- UNLESS OTHERWISE STATED, ALL PLANTER WALLS AND RETAINING WALLS WITHIN TAI PO ROAD 7 1/2 MILE-STONE REST GARDEN ARE 'TYPE 2' RETAINING WALL. FOR G.A. AND R.C. DETAILS REFER TO DRG. 63494/8146

LANDSCAPE LAYOUT AND REFERENCE CALLOUT PLAN
SCALE 1 : 100

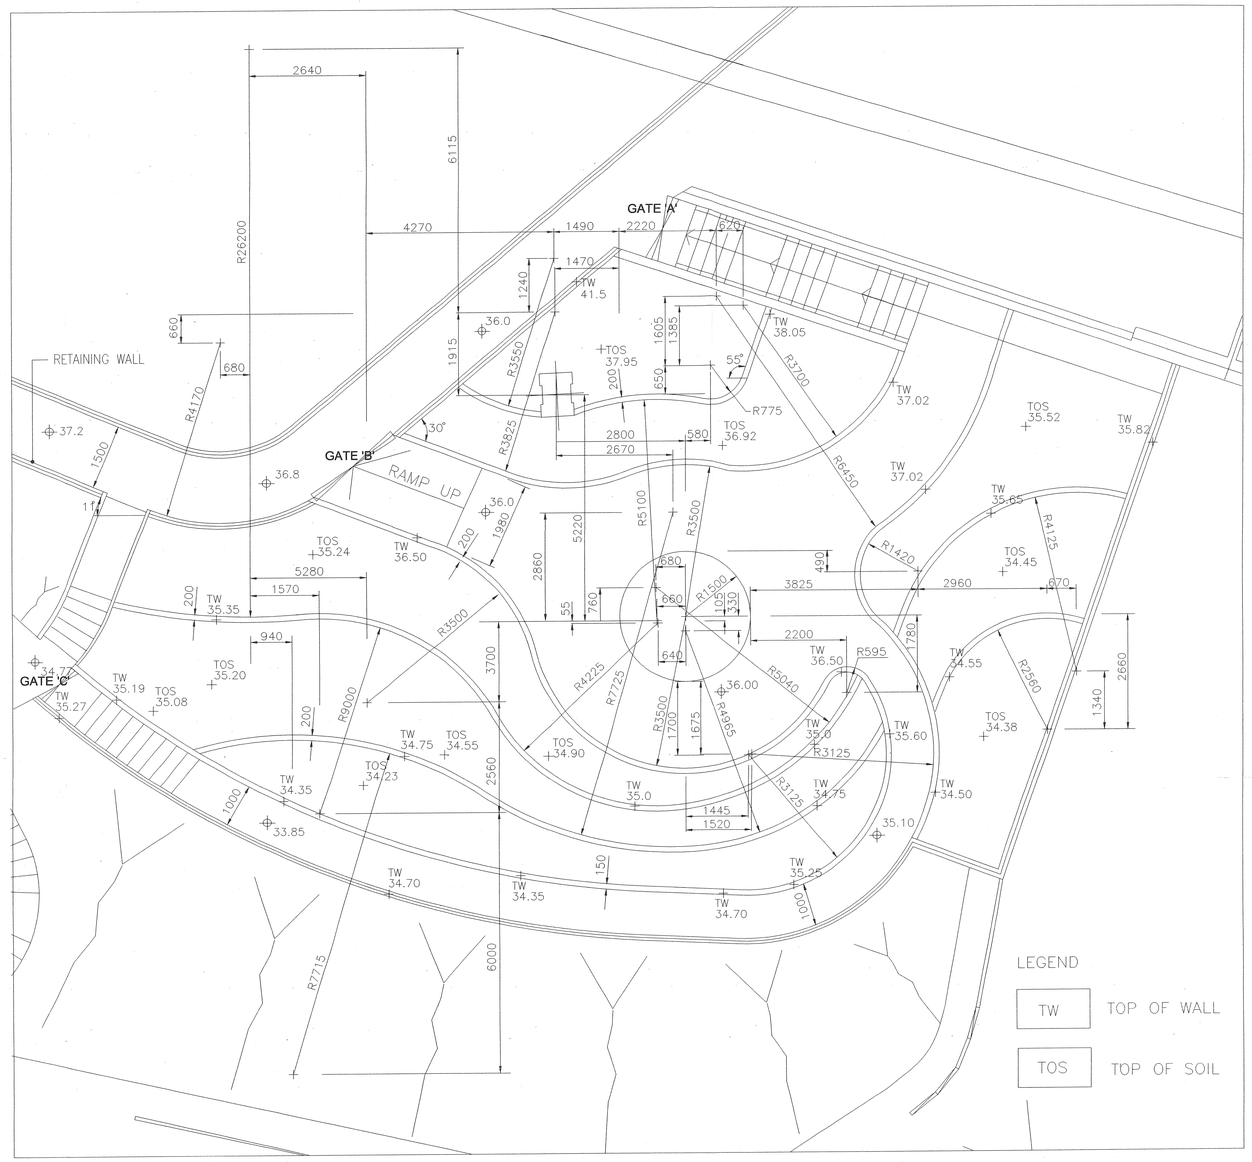


SETTING OUT / LEVELS PLAN
SCALE 1 : 50

N

| REV. 修訂 | DESCRIPTION 內容摘要 | DES. | CHECKED 復核 | APPROVED 批准人 | DATE 日期 |
|---|---|---|---|---|---|
| A | NOTES ADDED AND OTHER MINOR AMENDMENTS | T73 | RNG | | OCT 02 |
| - | FIRST ISSUE | T73 | PCA | RJG | 9.2000 |

Territory Development Department 拓展署
NT EAST DEVELOPMENT OFFICE 新界東拓展處

# SHA TIN NEW TOWN, STAGE II

ROAD T3 AND ASSOCIATED ROADWORKS

# TAI PO ROAD 7 1/2 MILE-STONE REST GARDEN LANDSCAPE & SETTING OUT PLAN

TEAM 73 HK
LANDSCAPE ARCHITECTS & ENVIRONMENTAL PLANNERS
地利環境顧問事務所

MAUNSELL CONSULTANTS ASIA LTD.
茂盛(亞洲)工程顧問有限公司

DRG.NO 圖紙編號 PR/63494/2201 A

| DESIGNED BY 設計 | CONTRACT NO. 合約編號 | DATE OF ISSUE 發出日期 |
|---|---|---|
| TEAM 73 HK | ST79/02 | |
| DRAWN BY 繪圖 GS | STATUS 階段 | Preliminary Drawing |
| SCALE 比例 AS SHOWN | | |
| DIMENSIONS ARE IN 尺寸單位 MILLIMETER | © COPYRIGHT RESERVED 版權所有 | |

Maunsell

PATH: Q:\PROJECTS\63494\TEAM73\2201A.DGN