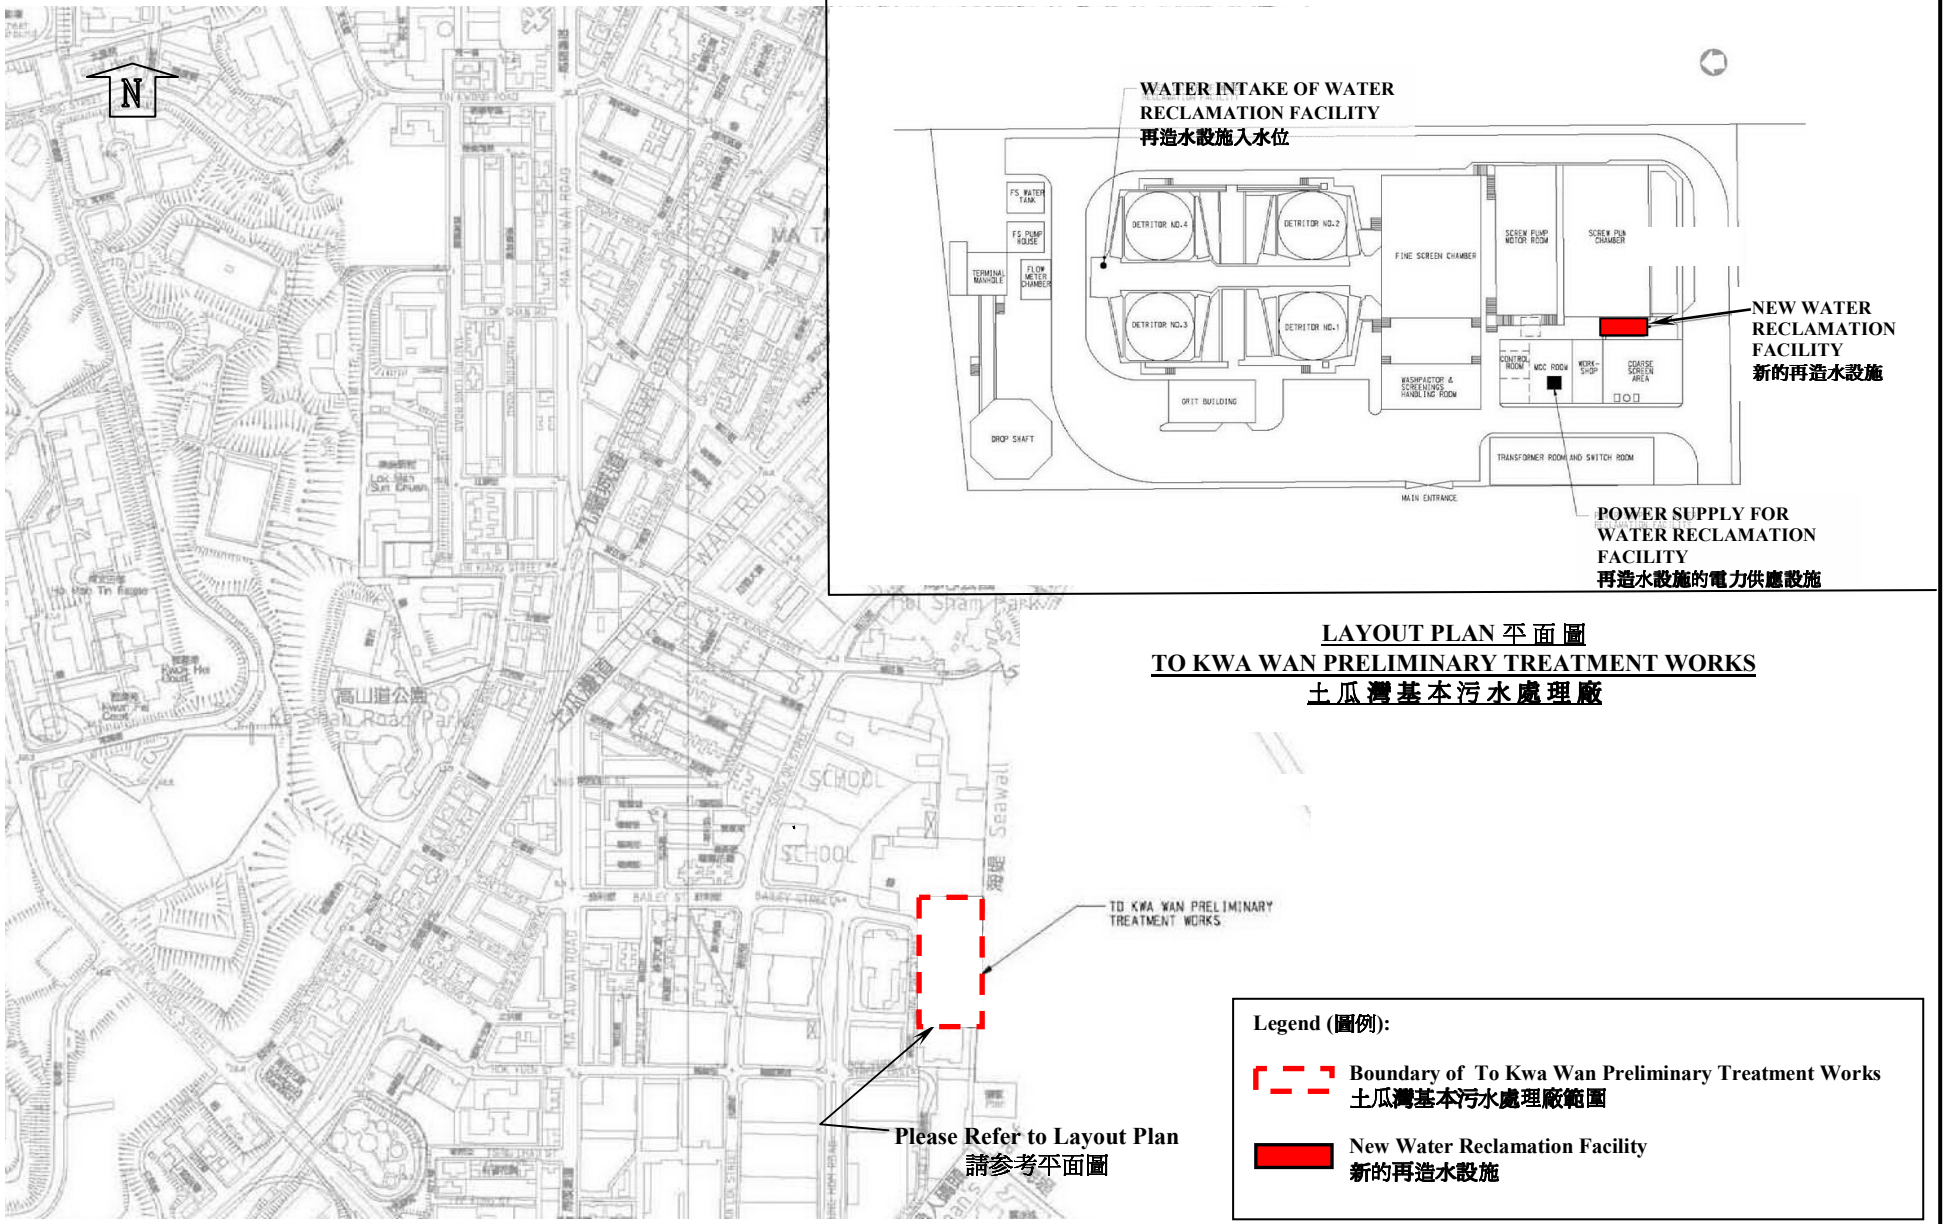

LAYOUT PLAN 平面圖
TO KWA WAN PRELIMINARY TREATMENT WORKS
土瓜灣基本污水處理廠

Legend (圖例):

- **Boundary of To Kwa Wan Preliminary Treatment Works**
  土瓜灣基本污水處理廠範圍
- **New Water Reclamation Facility**
  新的再造水設施

Project Title: Water Reclamation Facility for To Kwa Wan Preliminary Treatment Works
工程項目名稱: 土瓜灣基本污水處理廠的再造水設施

Environmental Permit No. : EP-368/2009
環境許可證編號 : EP-368/2009

Figure 1: Location Plan of Water Reclamation Facility
圖 1: 再造水設施位置圖

[This figure was prepared based on Figure 3 and Figure 8 of the Project Profile (Register No.: PP-389/2009)]
[本圖是根據工程項目簡介(登記冊編號 PP-389/2009) 圖 3 及圖 8 編制]