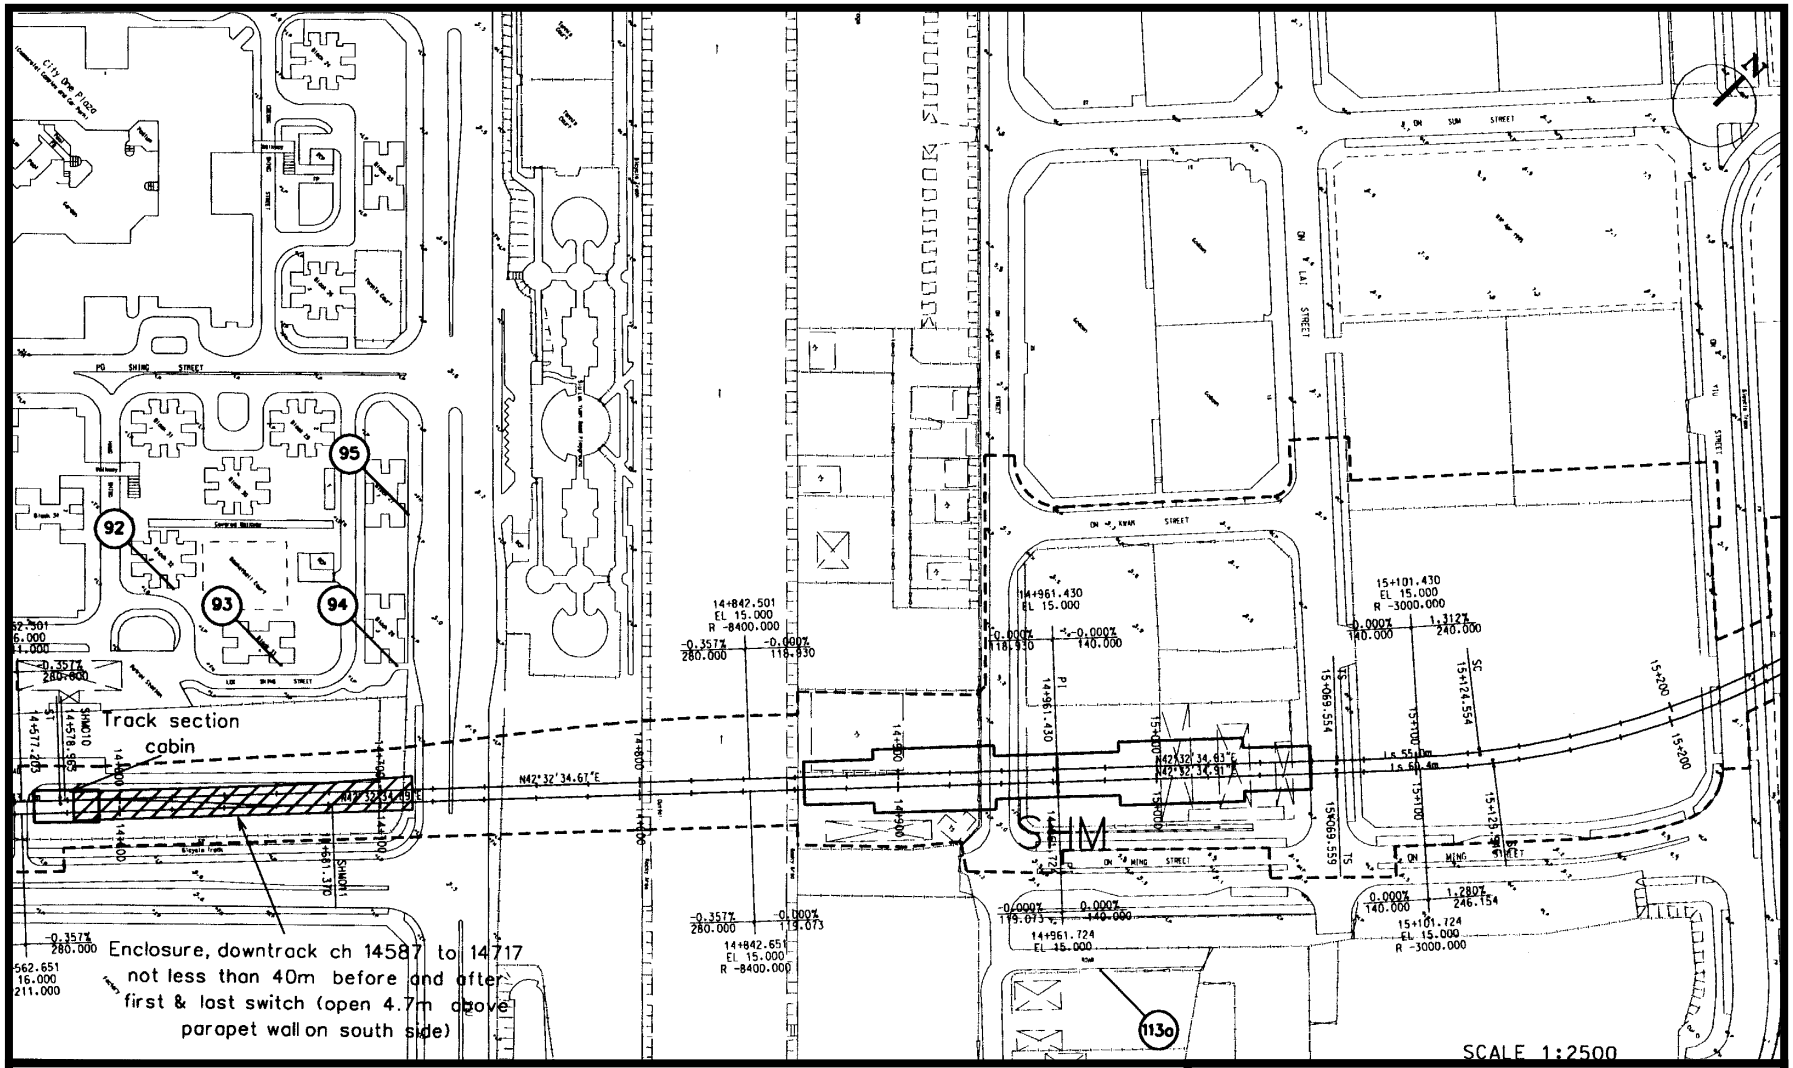

Figure 2 Noise Barriers and Enclosures
(Extracted from Technical Annex F1 of the EIA Report)

Further Environmental Permit No: FEP-02/039/2001