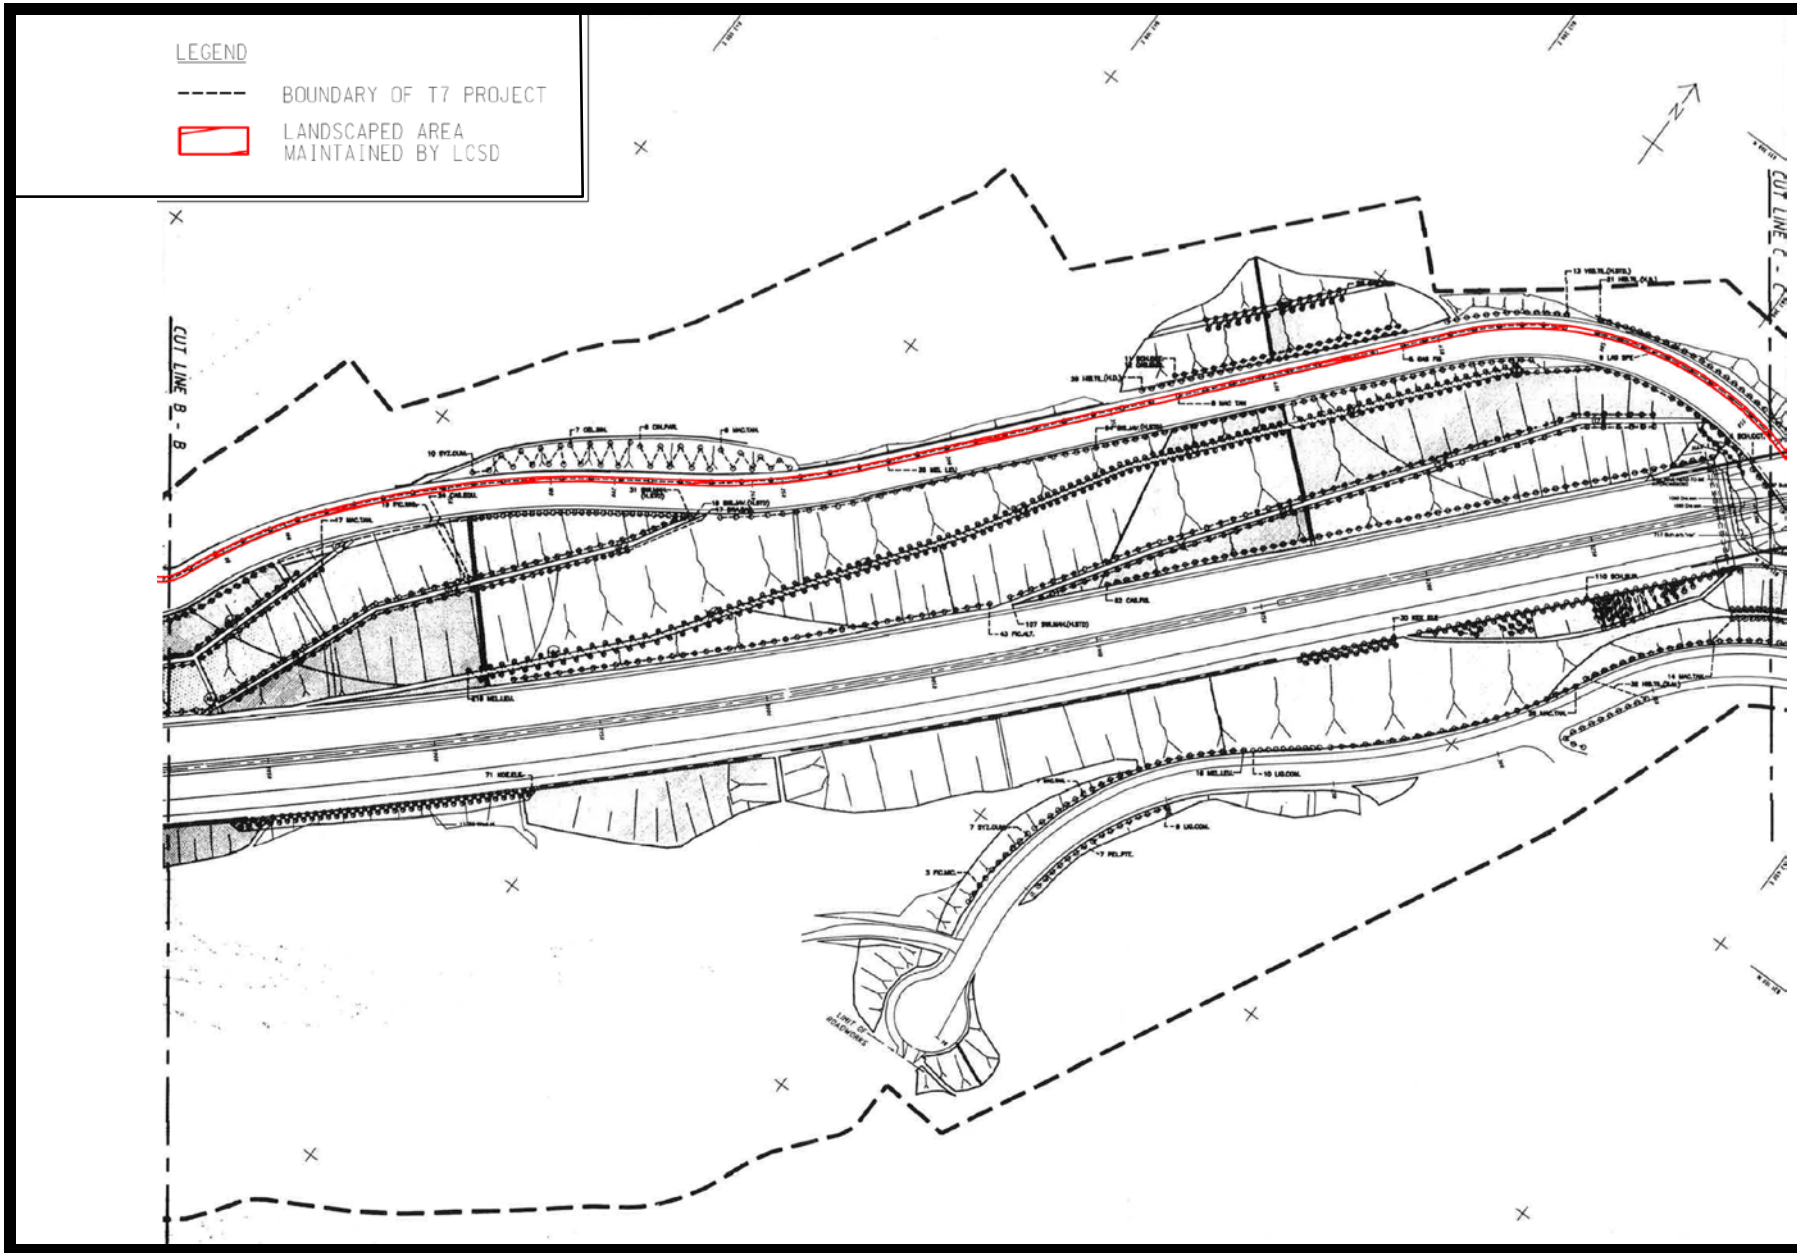

Project Title: Trunk Road T7 in Ma On Shan
Figure L5: Landscape Maintenance Plan of Leisure and Cultural Services Department (Sheet 3 of 8)
[Extracted from the Figure L5 of FEP Application (Application No.: FEP-134/2012)]

Environmental Permit No: FEP-02/057/2000/A