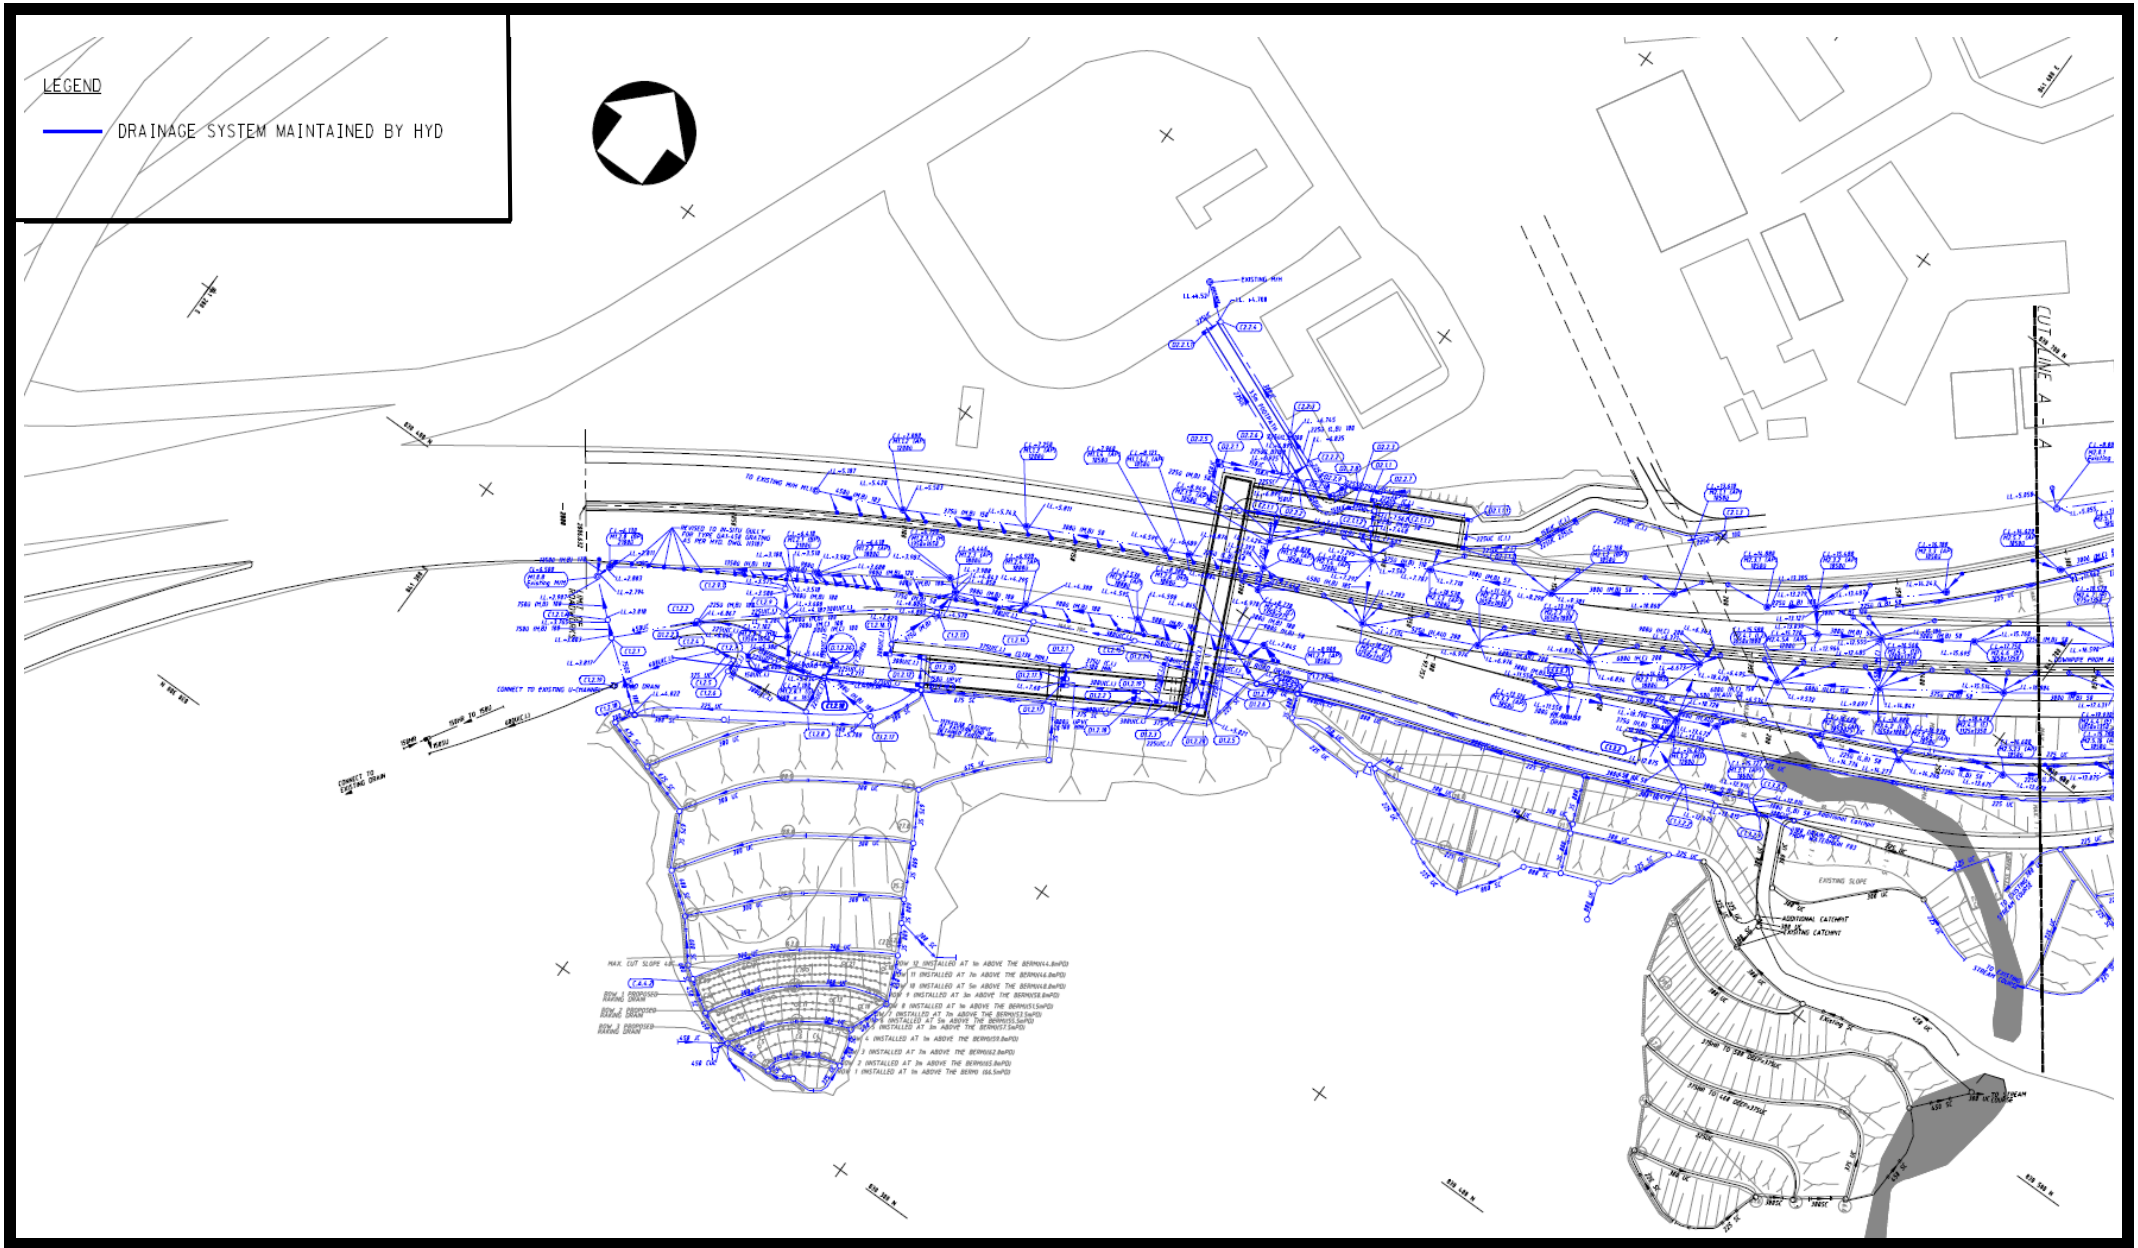

Project Title: Trunk Road T7 in Ma On Shan

Figure H14: Drainage Plan of Highways Department (HYD) (Sheet 1 of 8)

Environmental Permit No:
FEP-04/057/2000/A