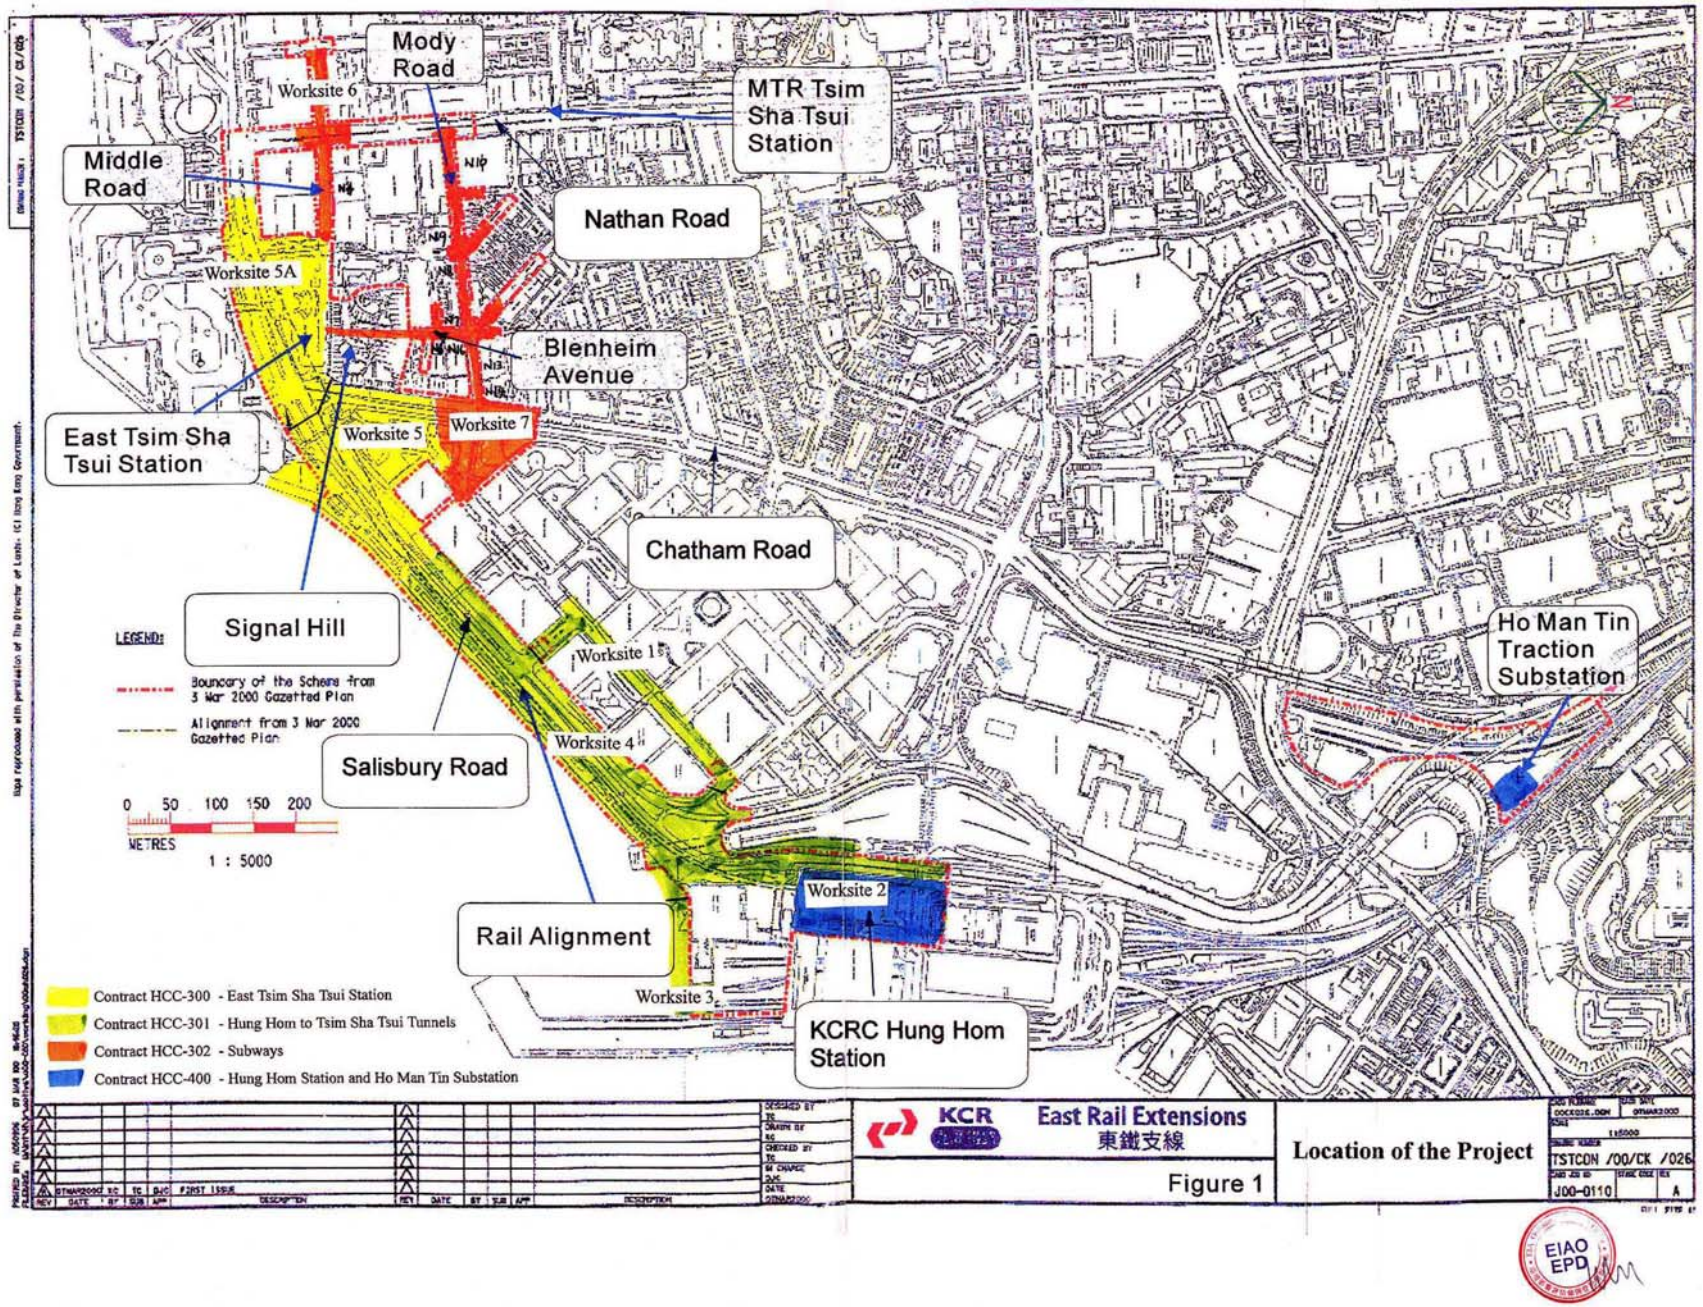
Mody Road
Worksite 6
MTR Tsim Sha Tsui Station
Middle Road
Nathan Road
Worksite 5A
Blenheim Avenue
Worksite 7
East Tsim Sha Tsui Station
Worksite 5
Chatham Road
Signal Hill
Worksite 1
Ho Man Tin Traction Substation
LEGEND:
Boundary of the Scheme from 3 Mar 2000 Gazetted Plan
Alignment from 3 Mar 2000 Gazetted Plan
Worksite 4
Salisbury Road
0 50 100 150 200
METRES
1 : 5000
Worksite 2
Rail Alignment
Worksite 3
KCRC Hung Hom Station
Contract HCC-300 - East Tsim Sha Tsui Station
Contract HCC-301 - Hung Hom to Tsim Sha Tsui Tunnels
Contract HCC-302 - Subways
Contract HCC-400 - Hung Hom Station and Ho Man Tin Substation
KCR
East Rail Extensions
東鐵支線
Figure 1
Location of the Project
TSTCON /00/CK /026
J00-0110
EIAO EPD