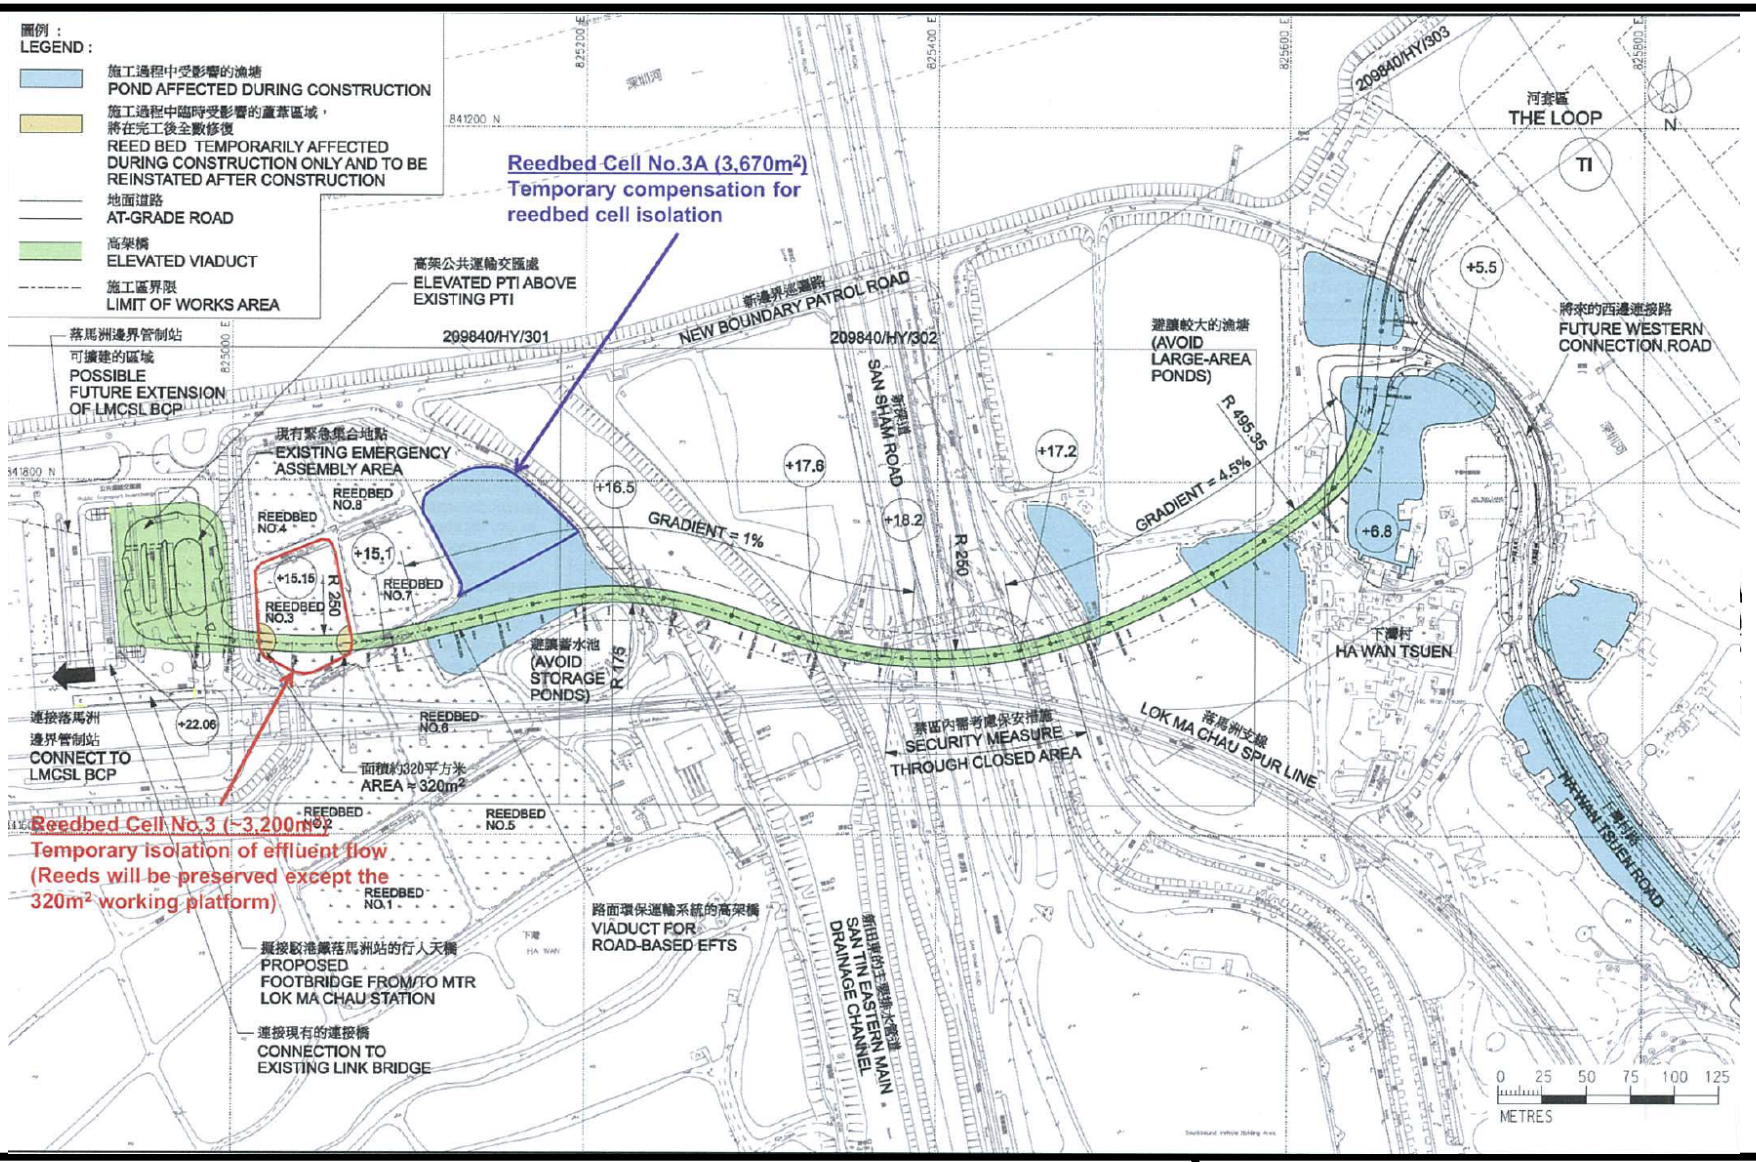

Figure 5A - 圖 A-

Sheung Shui to Lok Ma Chau Spur Line (上水至落馬洲支線)
Temporary Reed Cell Isolation and Compensation
蘆葦塘臨時分隔及補償

(Reproduced from Figure 1.1a of the "Supporting Document on VEP Application No. VEP-416/2013")
(摘自現改環境許可證申請書編號 VEP-416/2013 中的技術證明文件的圖1.1a)

Environmental Permit No.
FEP-06/129/2002/G
環境許可證編號 FEP-06/129/2002/G