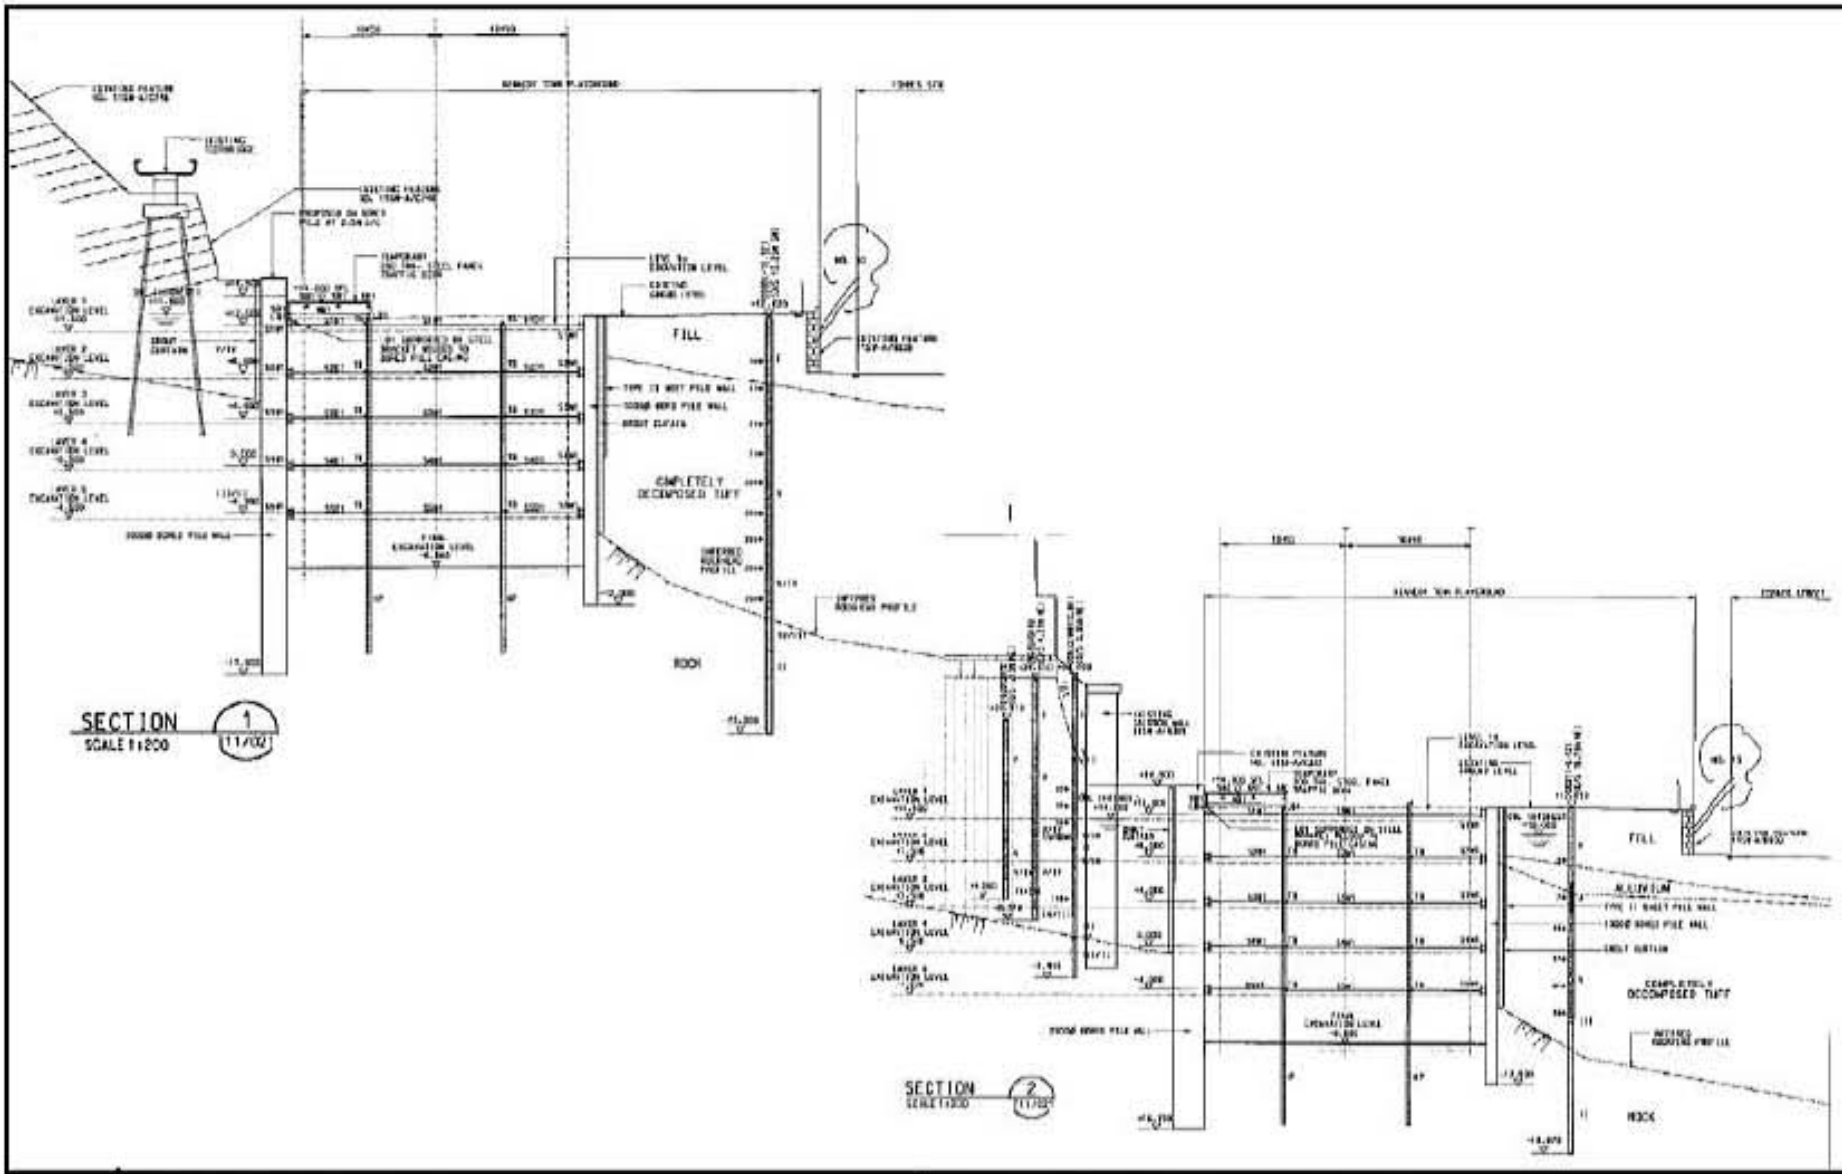

Project Title: West Island Line
工程項目名稱：西港島線

Environmental Permit No. : EP-313/2008/J
環境許可證編號 : EP-313/2008/J

Figure 9: Sections of Decking at Works Area C
圖 9: 施工區內的大概鋪蓋切面圖

(This figure was prepared based on Figure 1.10 of the report submitted under VEP Application (Register No.: VEP-294/2009))
(本圖是根據更改環境許可證申請文件(申請書編號：VEP-294/2009)所提交的報告圖 1.10 編制)