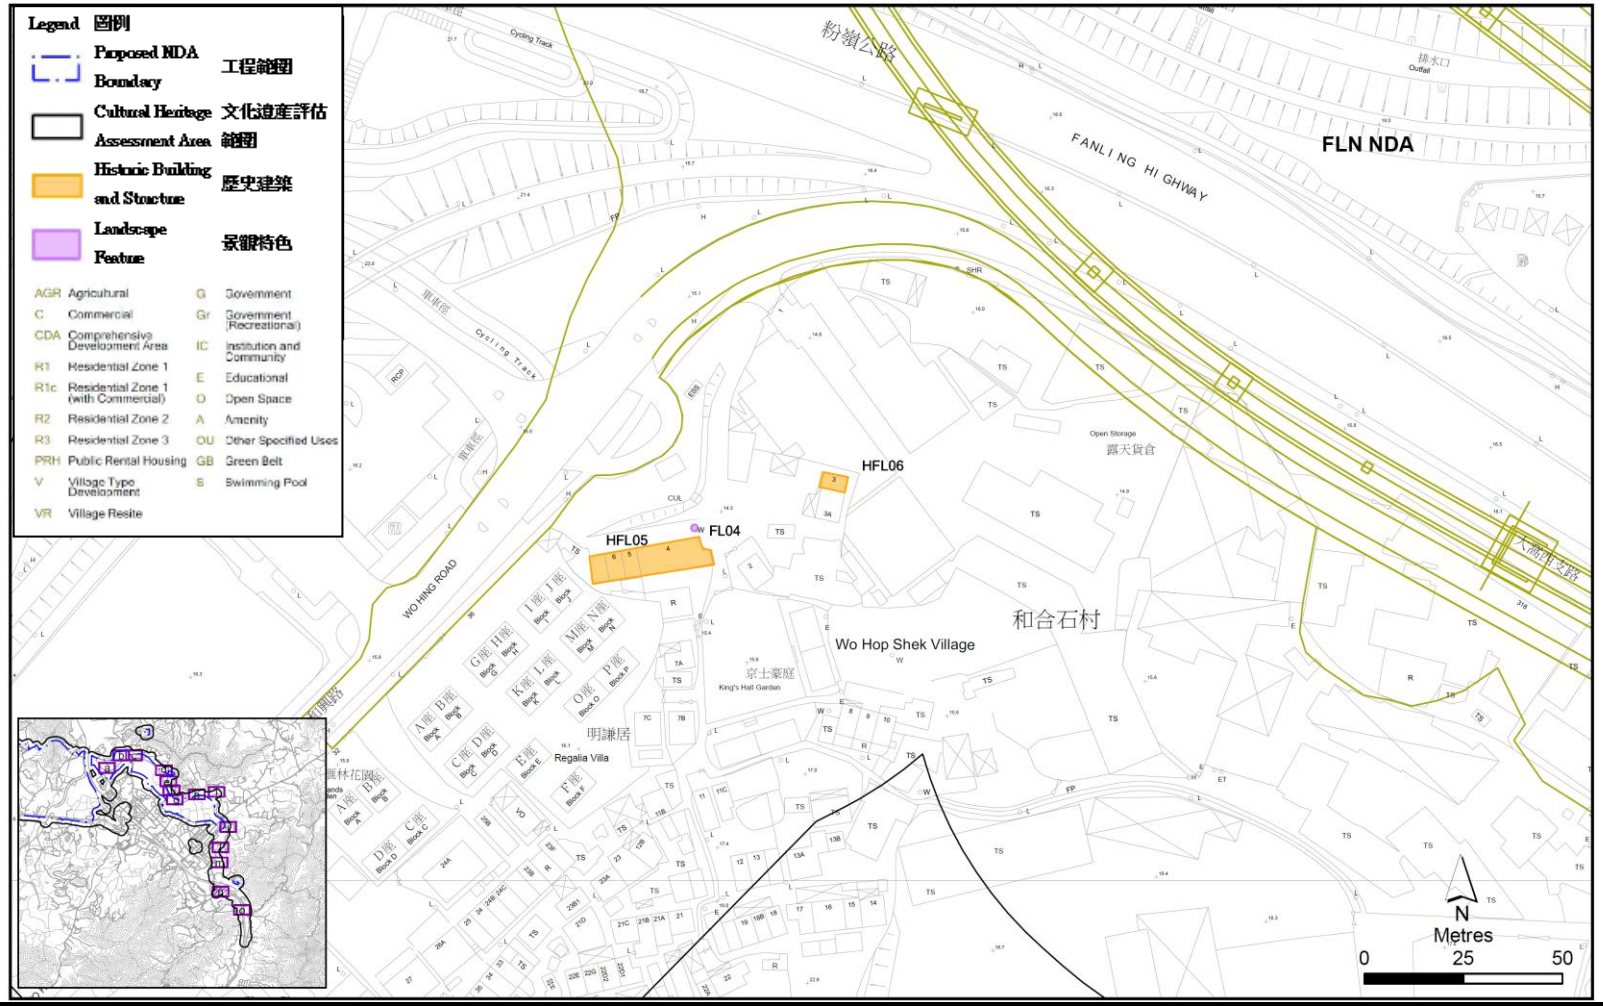

Project Title: 工程名稱:	**Fanling Bypass Eastern Section** 粉嶺繞道東段
Figure 3c: 圖 3c:	**Built Heritage items in FLN NDA** 粉嶺北新發展區內的文物建築

(Extracted from Drawing No. Plan 2n of North East New Territories New Development Area Planning and Engineering Study)

(摘錄自新界東北新發展區規劃及工程研究 圖: 2n)

Environmental Permit No:
EP-473/2013/A
環境許可證編號：EP-473/2013/A