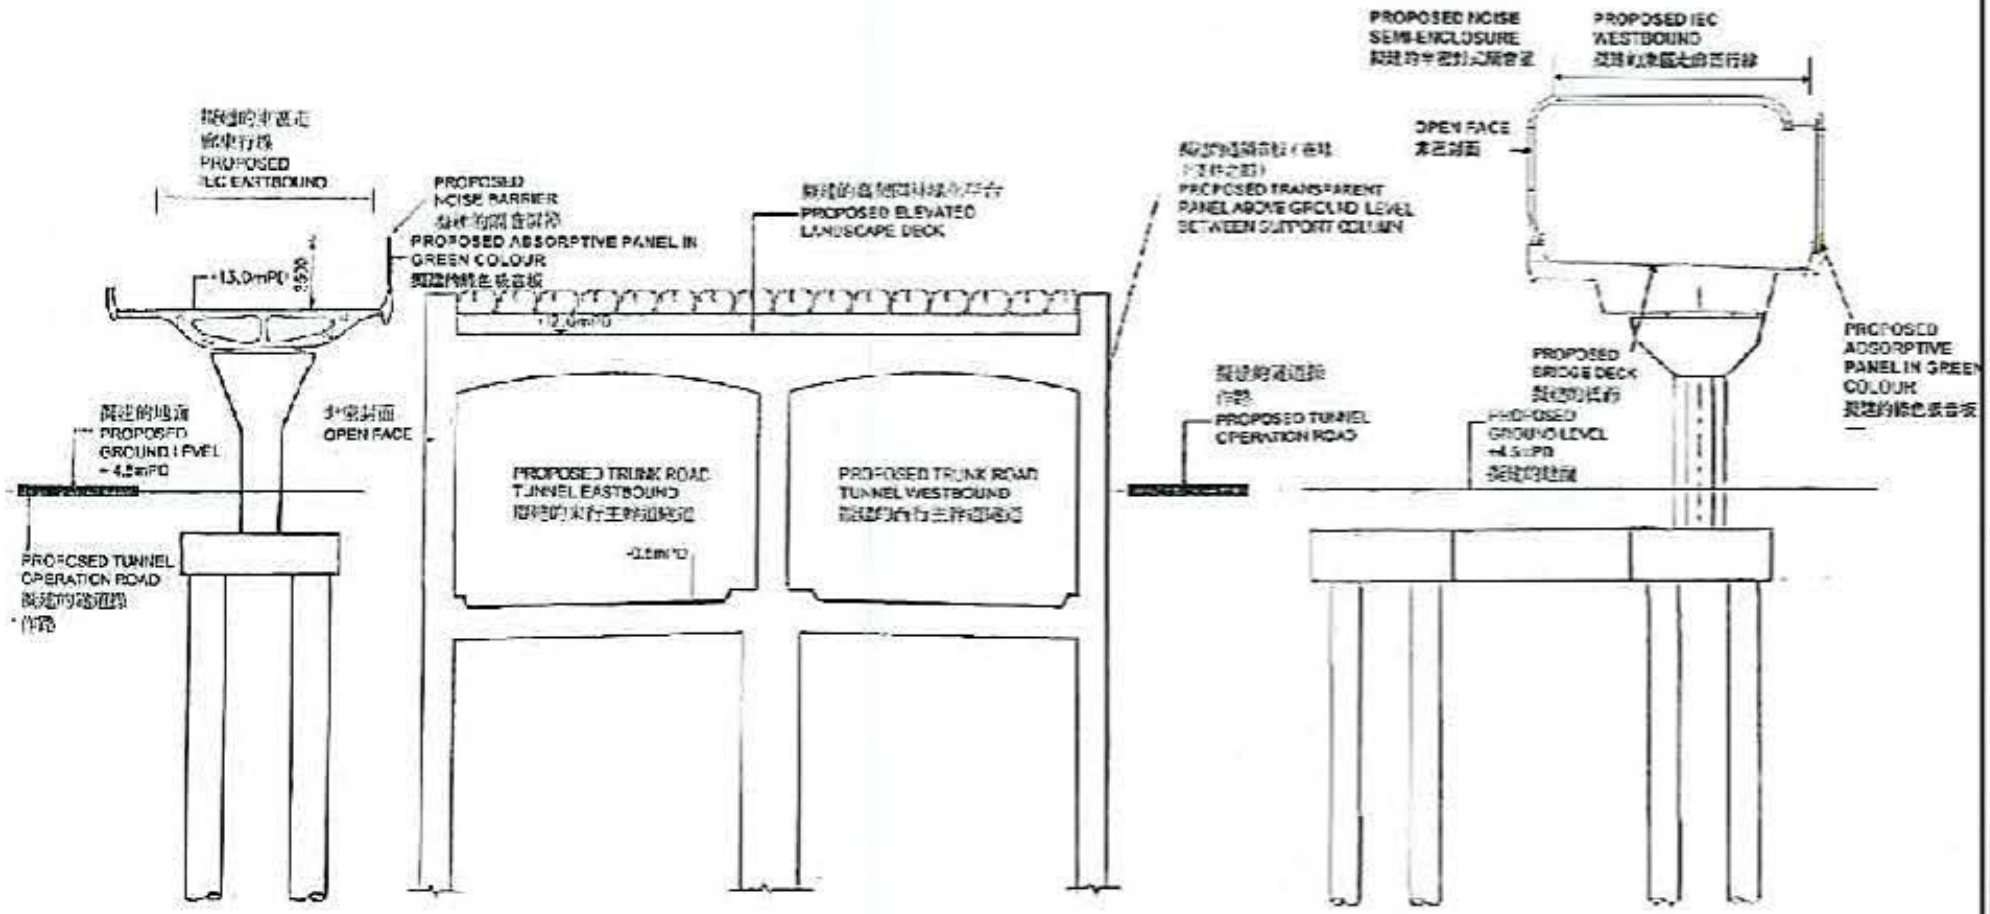

切面 B-B
SECTION B-B

Project Title: Central-Wanchai Bypass (CWB) – Tunnel (North Point Section) and Island Eastern Corridor Link
工程項目名稱：中環灣仔繞道－北角段隧道及東區走廊連接路
Environmental Permit No.: FEP-07/364/2009/H
環境許可證編號：FEP-07/364/2009/H

Figure 4d: Section of Direct Noise Mitigation Measures
圖 4d：直接噪音緩解措施切面圖

(This figure was prepared based on Figure 4d in Application for Variation of an Environmental Permit no. VEP-574/2020)
(本圖表根據申請更改環境許可證申請編號 VEP-574/2020 內的圖 4d 編製)