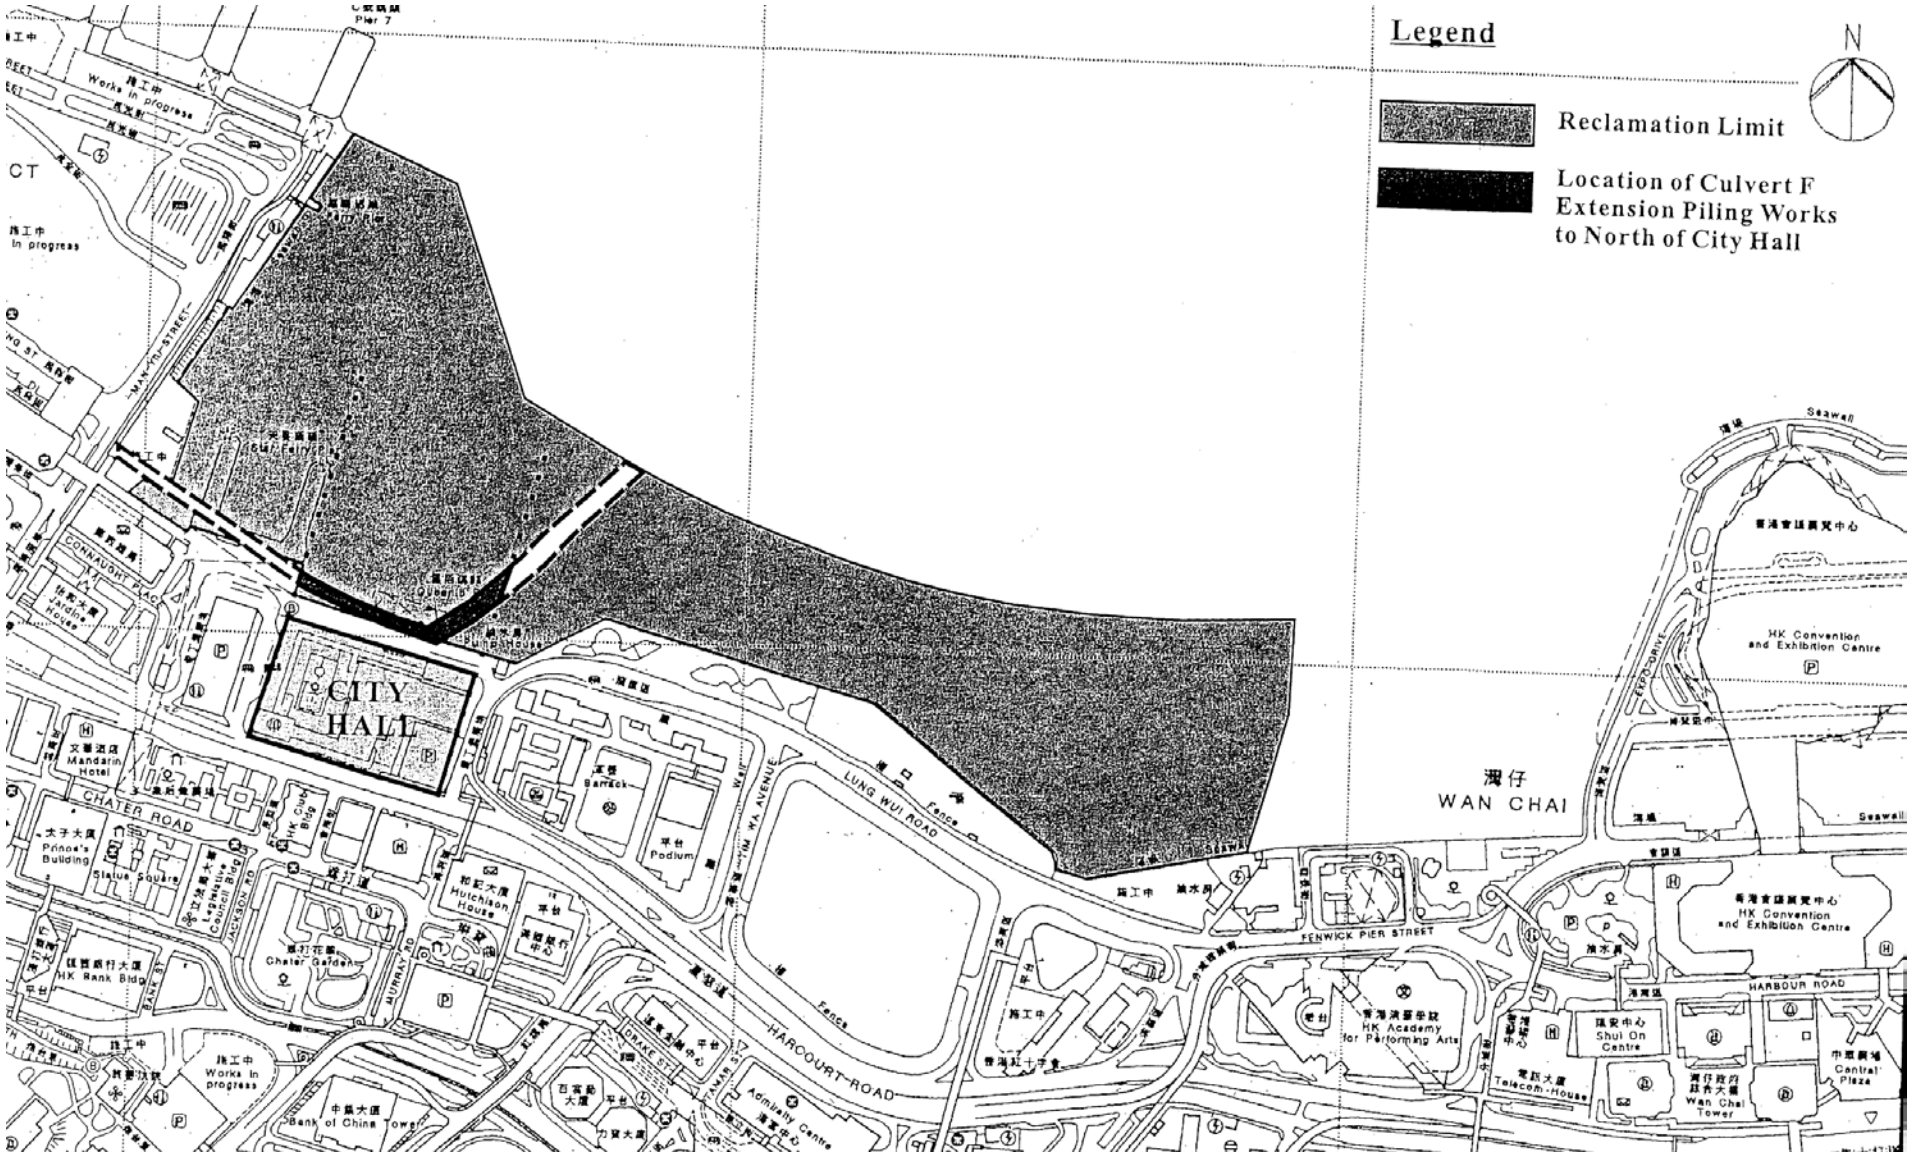

Project Title: Central Reclamation Phase III
工程項目名稱: 中環填海計劃第 III 期

Environmental Permit No. : EP-01/122/2003/D
環境許可證編號 : EP-01/122/2003/D

Figure 10: Locations of Culvert F Extension Piling Works to North of City Hall

Note:
Locations of Culvert F Extension Piling Works to North of City Hall Modified from Figure 4.2 of Volume 1 of the EIA Report