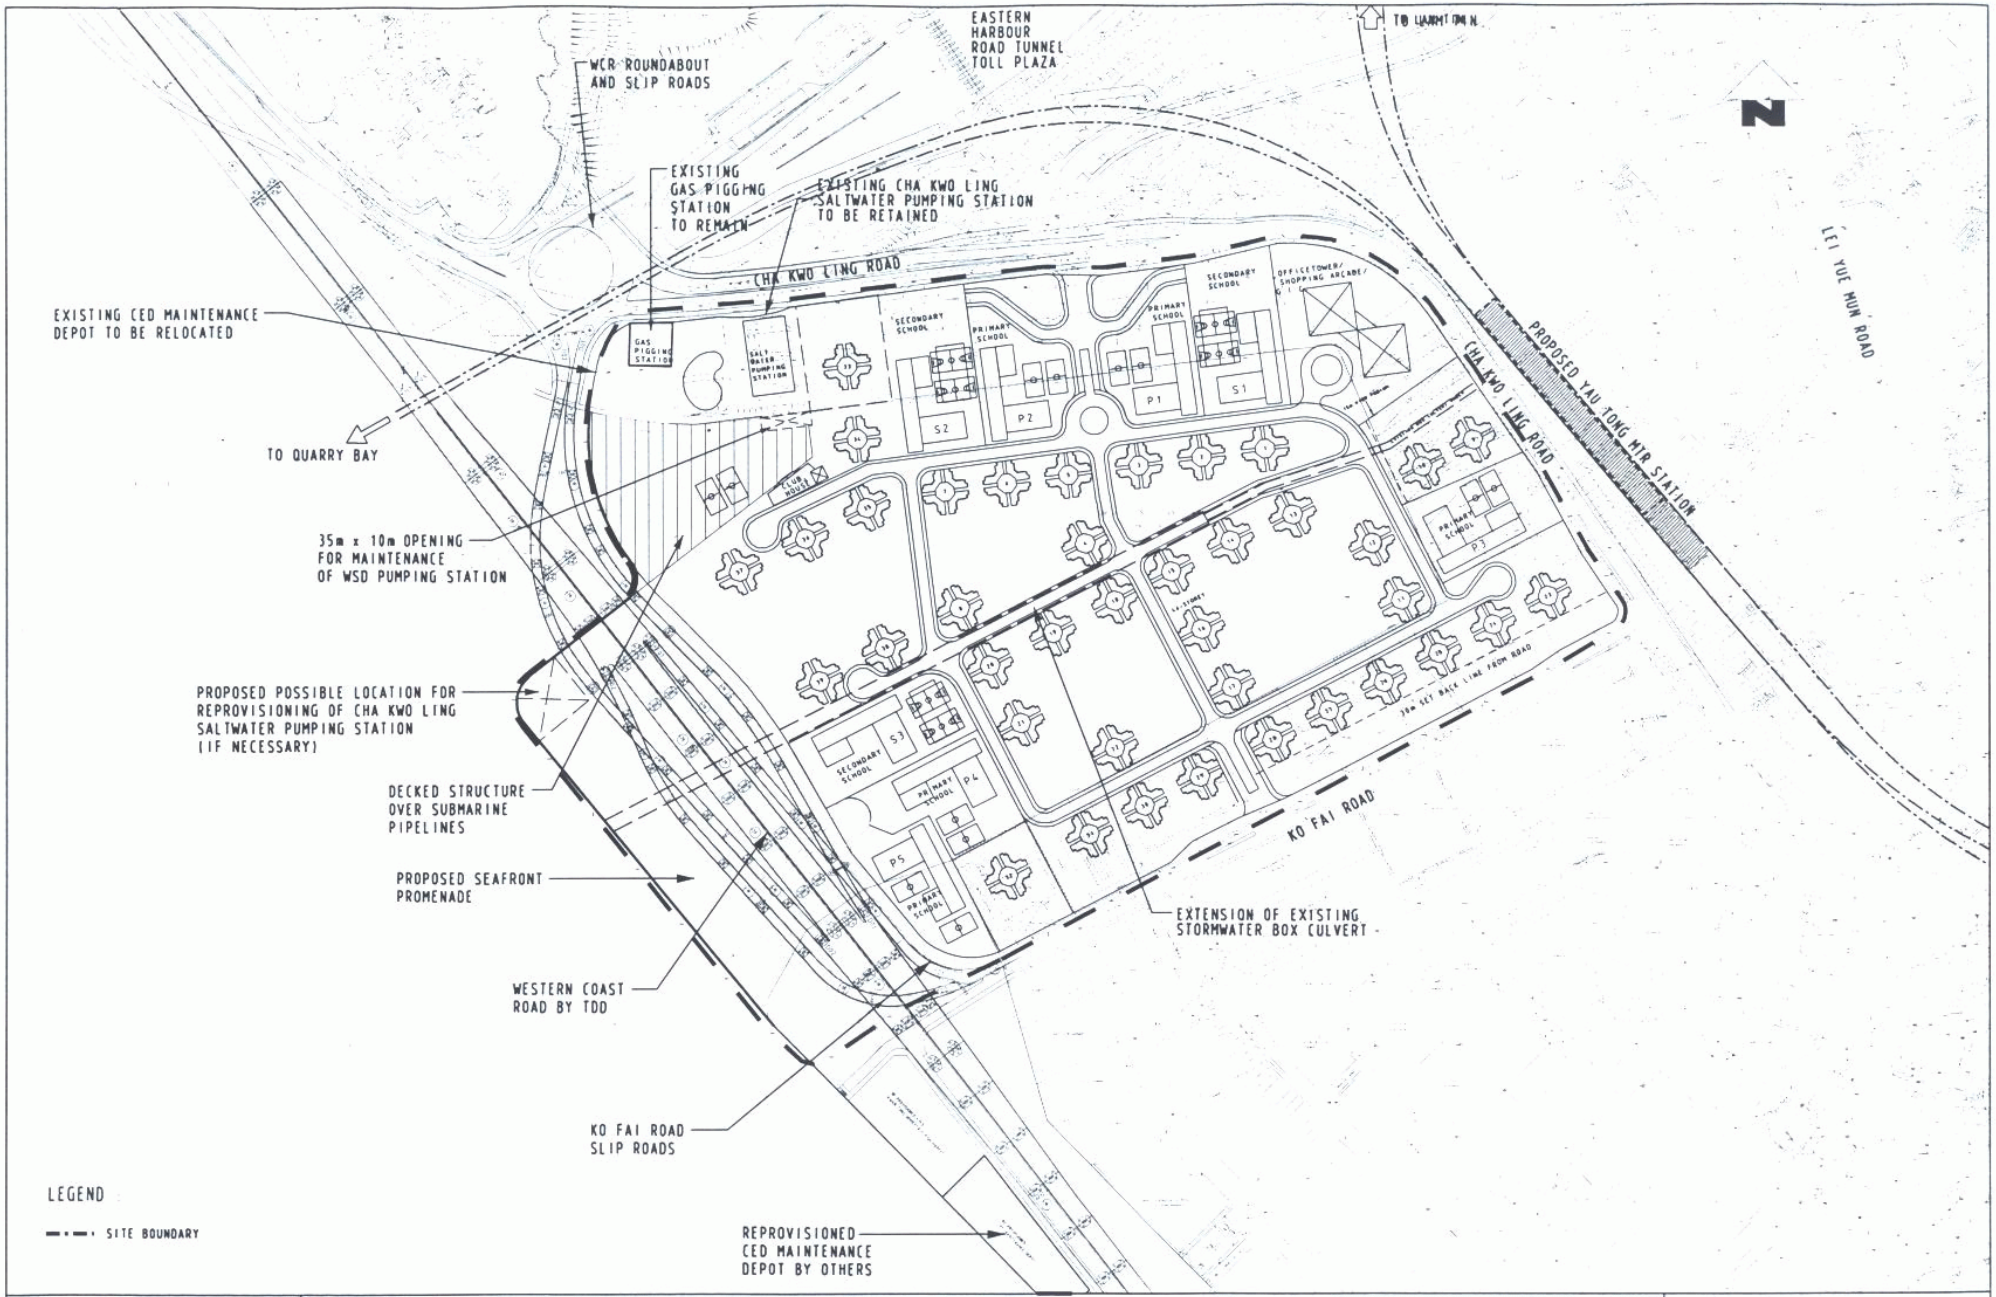

Maunsell in association with
WHA, DLN,
EHS, MEMCL, MGS

YAU TONG BAY DEVELOPMENT
ENVIRONMENTAL IMPACT ASSESSMENT STUDY
LAYOUT PLAN (FULL RECLAMATION WITHOUT WR INTERFACE)

MAIN WEALTH DEVELOPMENT LIMITED

Scale	Cad Ref
1 3500	9603/01/p2/fig2 2c dgn
Date	Figure No
SEP 01	FIG 2.2c

Sai Tso Wan Landfill
Gas Flaring Plant
Eastern Harbour
Crossing Tunnel Toll
Plaza
Eastern Harbour
Crossing Tunnel
Ventilation Building
Western Coast Road
Legend:
Chimney

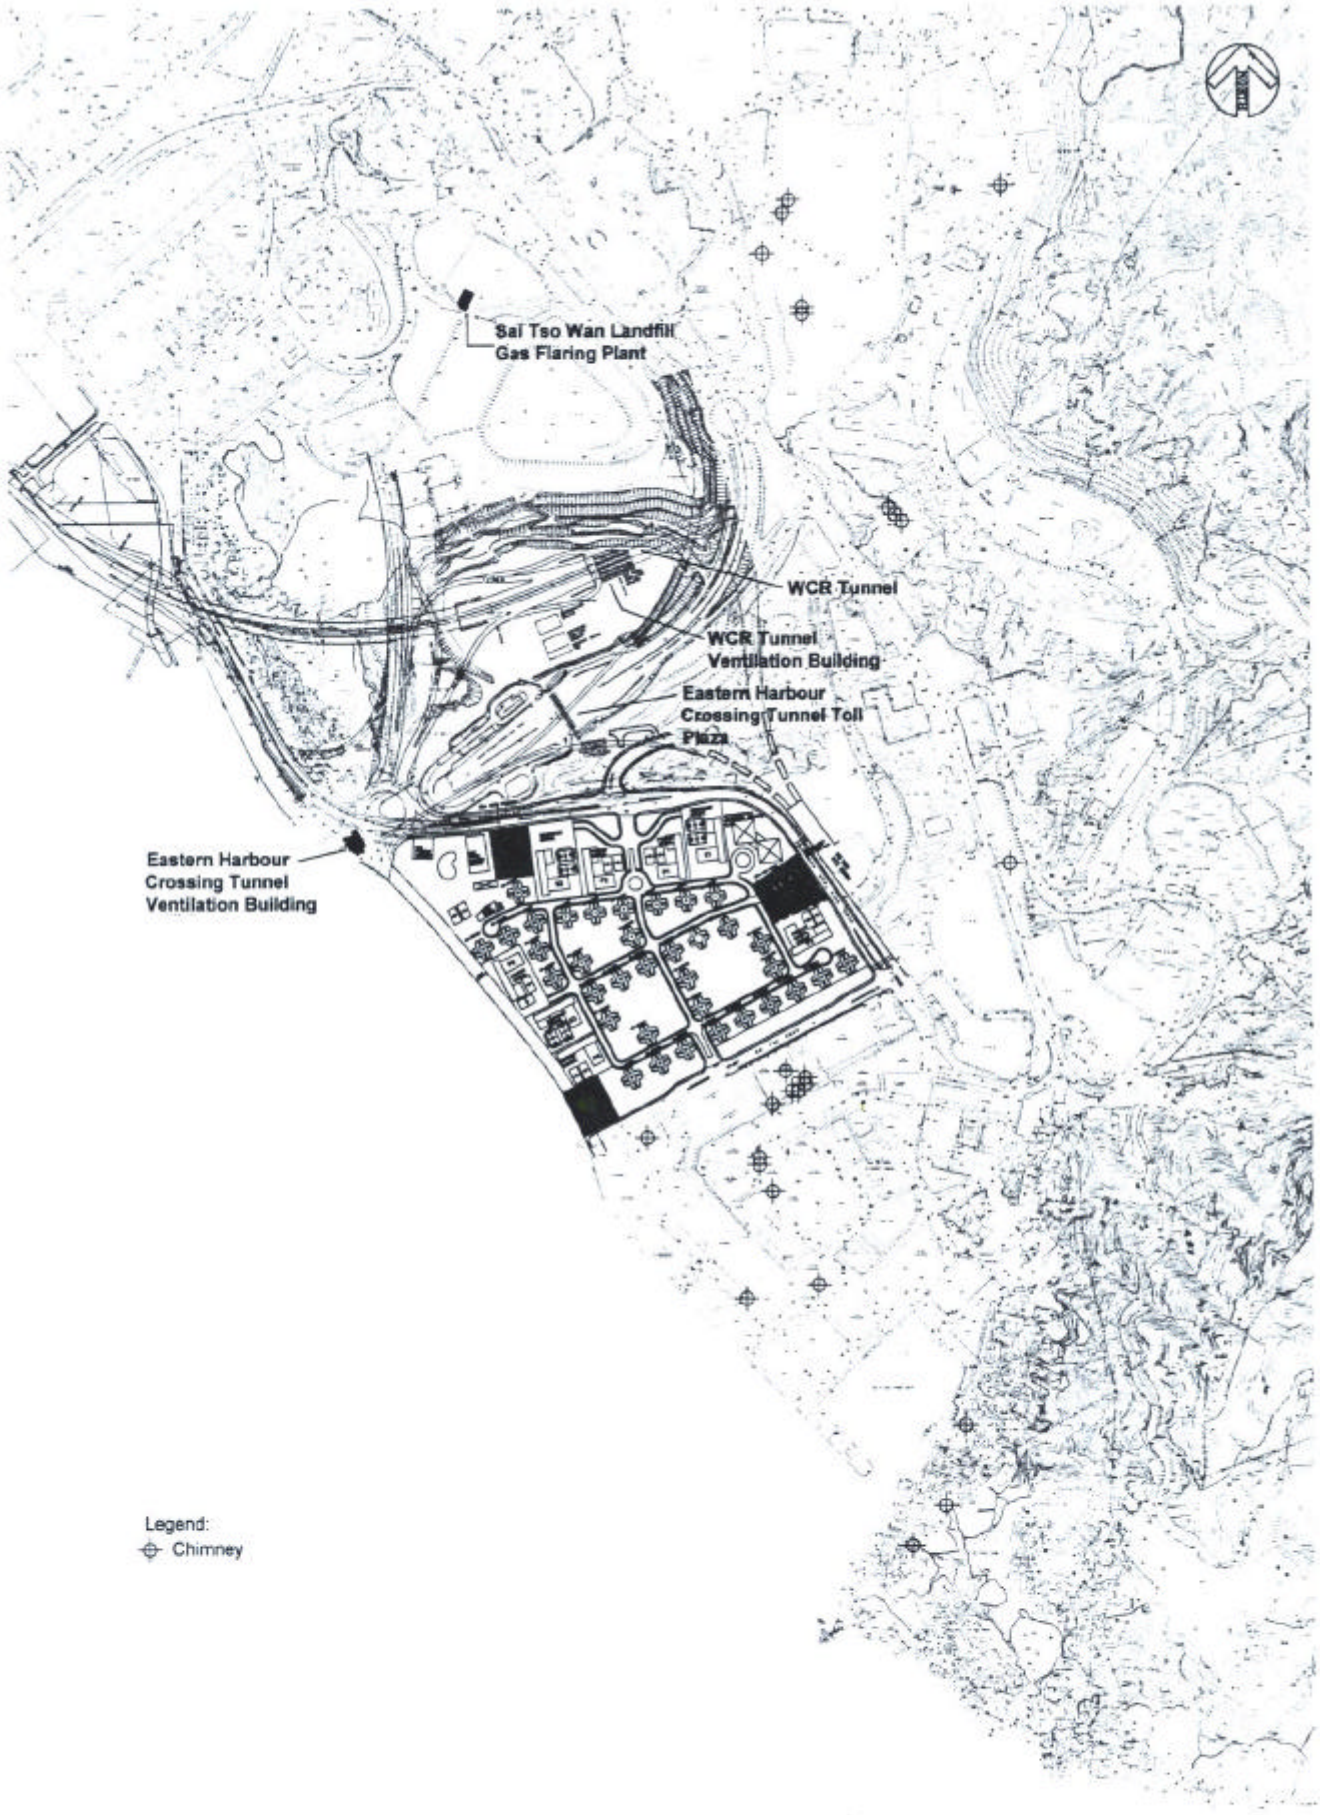
Sai Tso Wan Landfill
Gas Flaring Plant
WCR Tunnel
WCR Tunnel
Ventilation Building
Eastern Harbour
Crossing Tunnel Toll
Plaza
Eastern Harbour
Crossing Tunnel
Ventilation Building
Legend:
Chimney