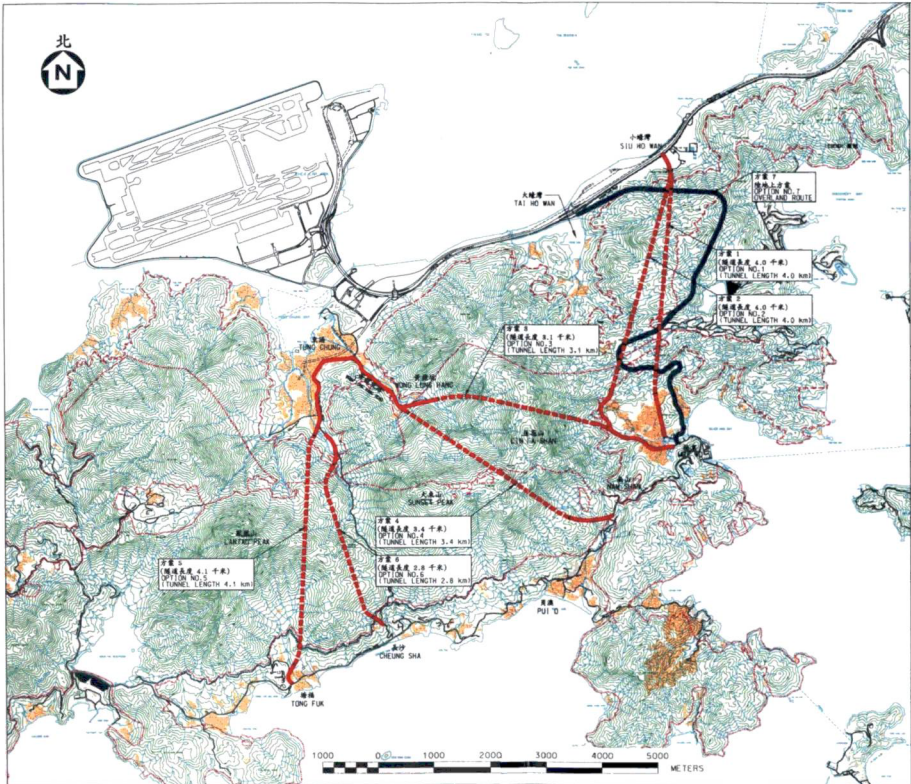

NOTES: 註釋

- 郊野公園界線 COUNTRY PARK BOUNDARY
- 擬建郊野公園延伸界線 BOUNDARY OF PROPOSED COUNTRY PARK EXTENSION

no.	date	description	initial
REVISION			

designed T. Y. CHEUNG 04/12/2000	drawn N. Y. YIP 04/12/2000
checked T. T. CHEUNG 05/12/2000	approved LI WAI 05/12/2000

contract no. 合約編號

file no. 檔案編號

project no. 工程編號 6718TH

contract 合約

大嶼山南北連接路
LANTAU NORTH-SOUTH LINK ROAD

drawing title 圖則名稱

路線方案
ALIGNMENT OPTIONS

drawing no. 圖號 FIGURE 1.2

scale 比例 1 : 50000

COPYRIGHT RESERVED 版權所有翻印必究

office

MAJOR WORKS
PROJECT MANAGEMENT OFFICE
主要工程管理處

HIGHWAYS DEPARTMENT 路政署 香港

d:\project\6718th\m=6718th_g10005.dgn

A3 420 x 297