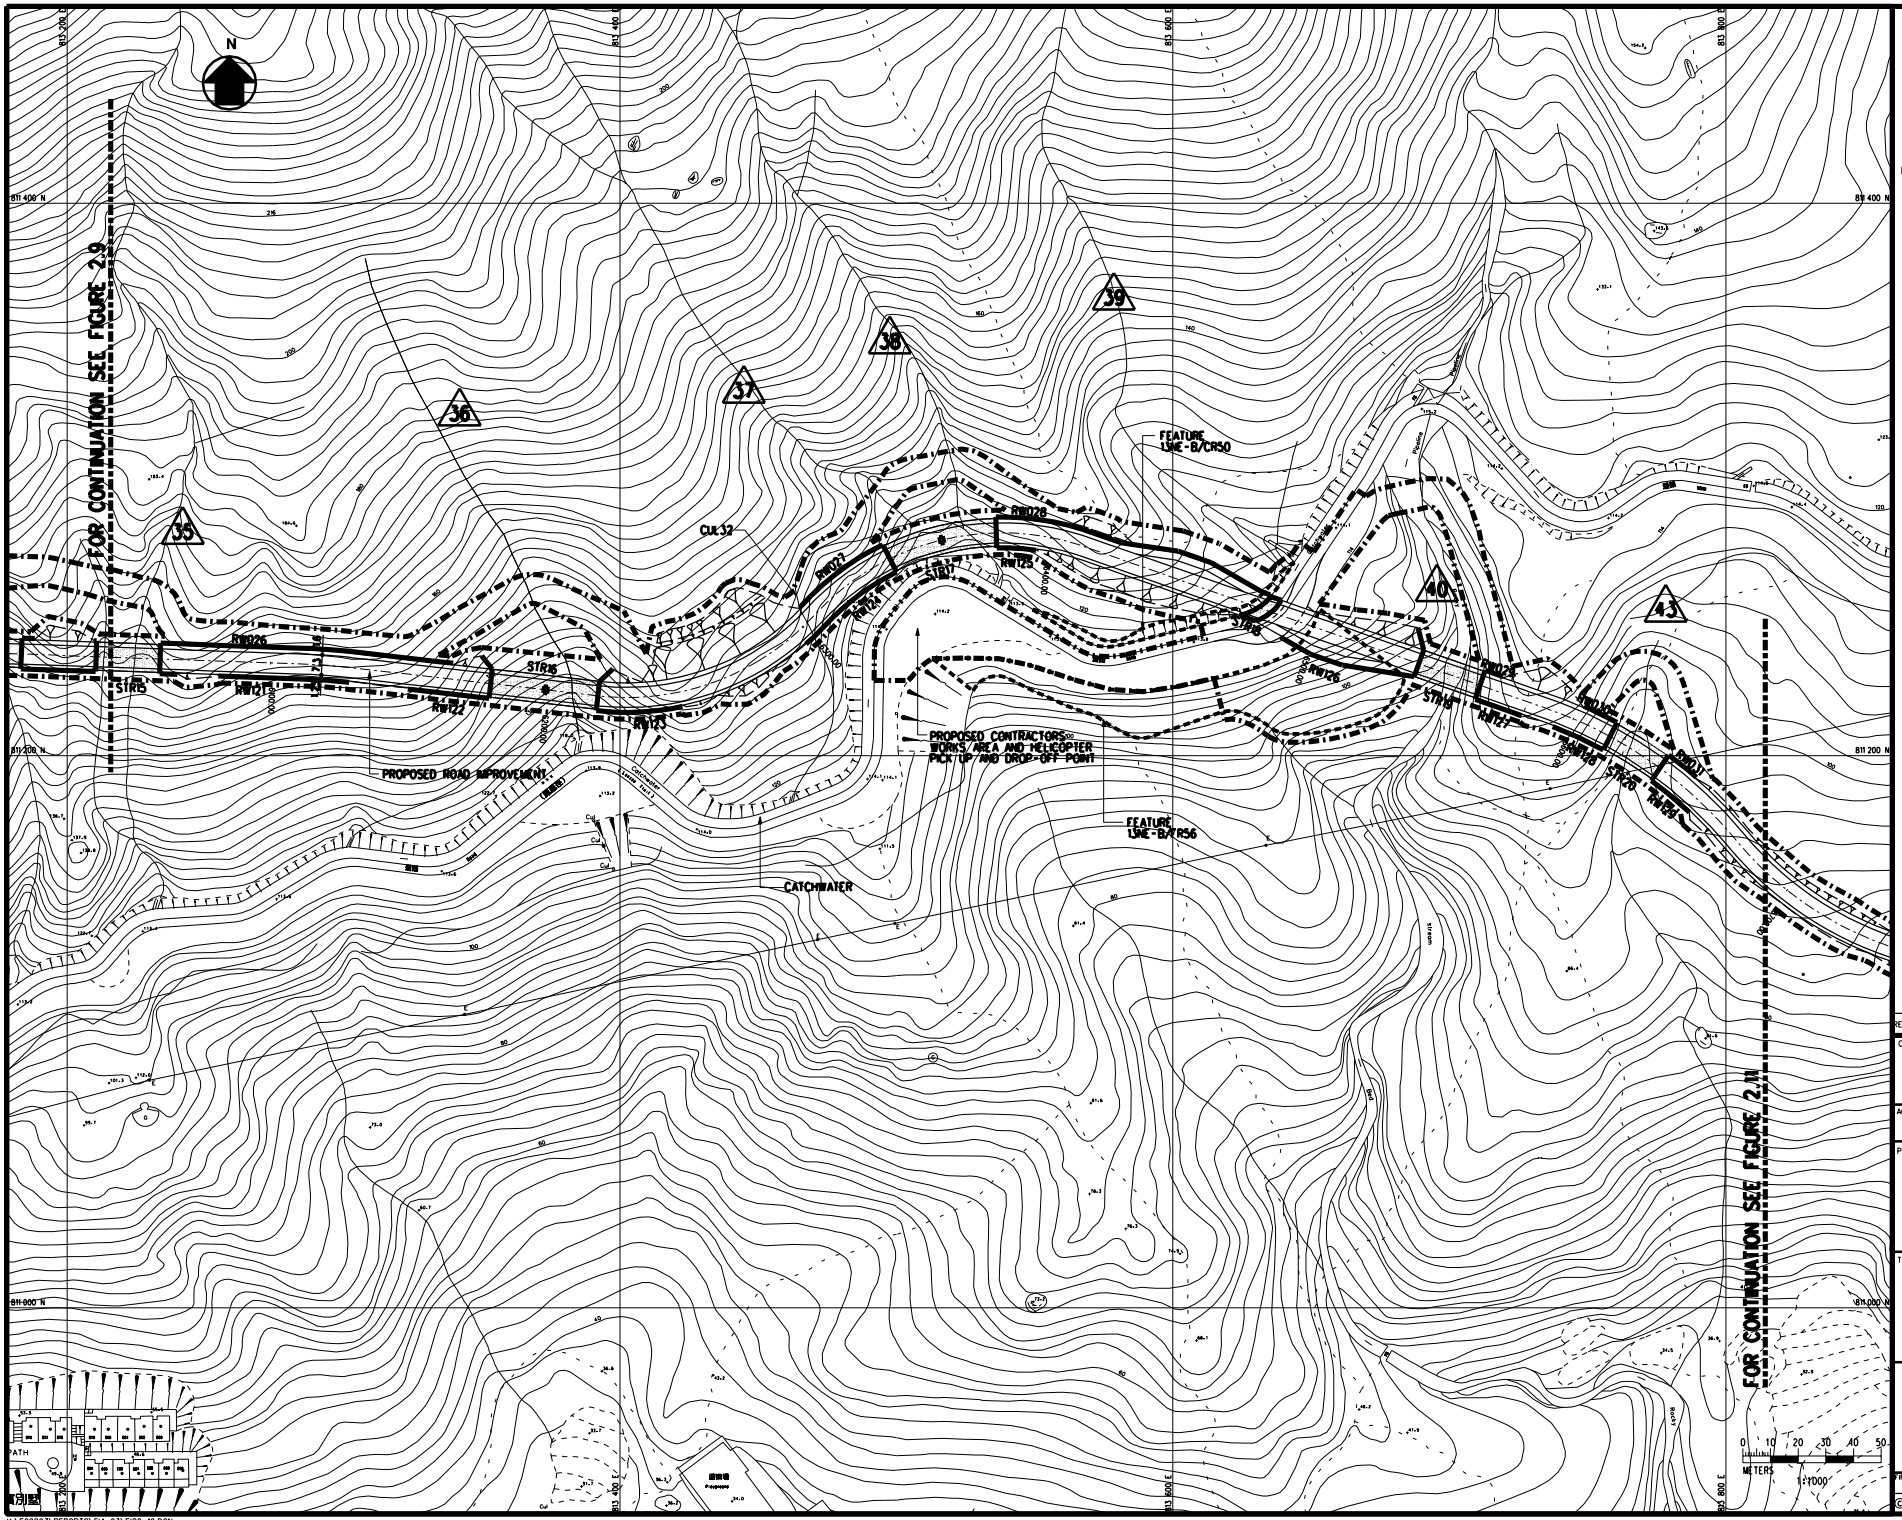

REV.	ISSUE STAT.	AMENDENT	BY	CHK.	APP.	DATE

CLIENT

HIGHWAYS DEPARTMENT
THE GOVERNMENT OF THE HONG KONG SPECIAL ADMINISTRATIVE REGION

AGREEMENT No.

CE 13/2001

PROJECT

IMPROVEMENT TO TUNG CHUNG ROAD BETWEEN LUNG TSENG TAU AND CHEUNG SHA INVESTIGATION AND PRELIMINARY DESIGN ASSIGNMENT

TITLE

GENERAL LAYOUT

(SHEET 9 OF 12)

Mouchel
Mouchel Asia Limited
Consulting Engineers
萬碩亞洲顧問工程公司

DRAWN	DW	DATE 6.2.02
CHECKED	AKC	DATE 6.2.02
APPROVED	SCI	DATE 6.2.02
CAD FILE No.	FIG2_10	
SCALE	1:1000 IN A1, 1:2000 IN A3	

FIRST ISSUED 6.2.02

© COPYRIGHT RESERVED 版權所有 不得翻印

FIGURE No. 2.10

REV.

K:\F90803\REPORTS\EIA_03\FIG2_10.DGN