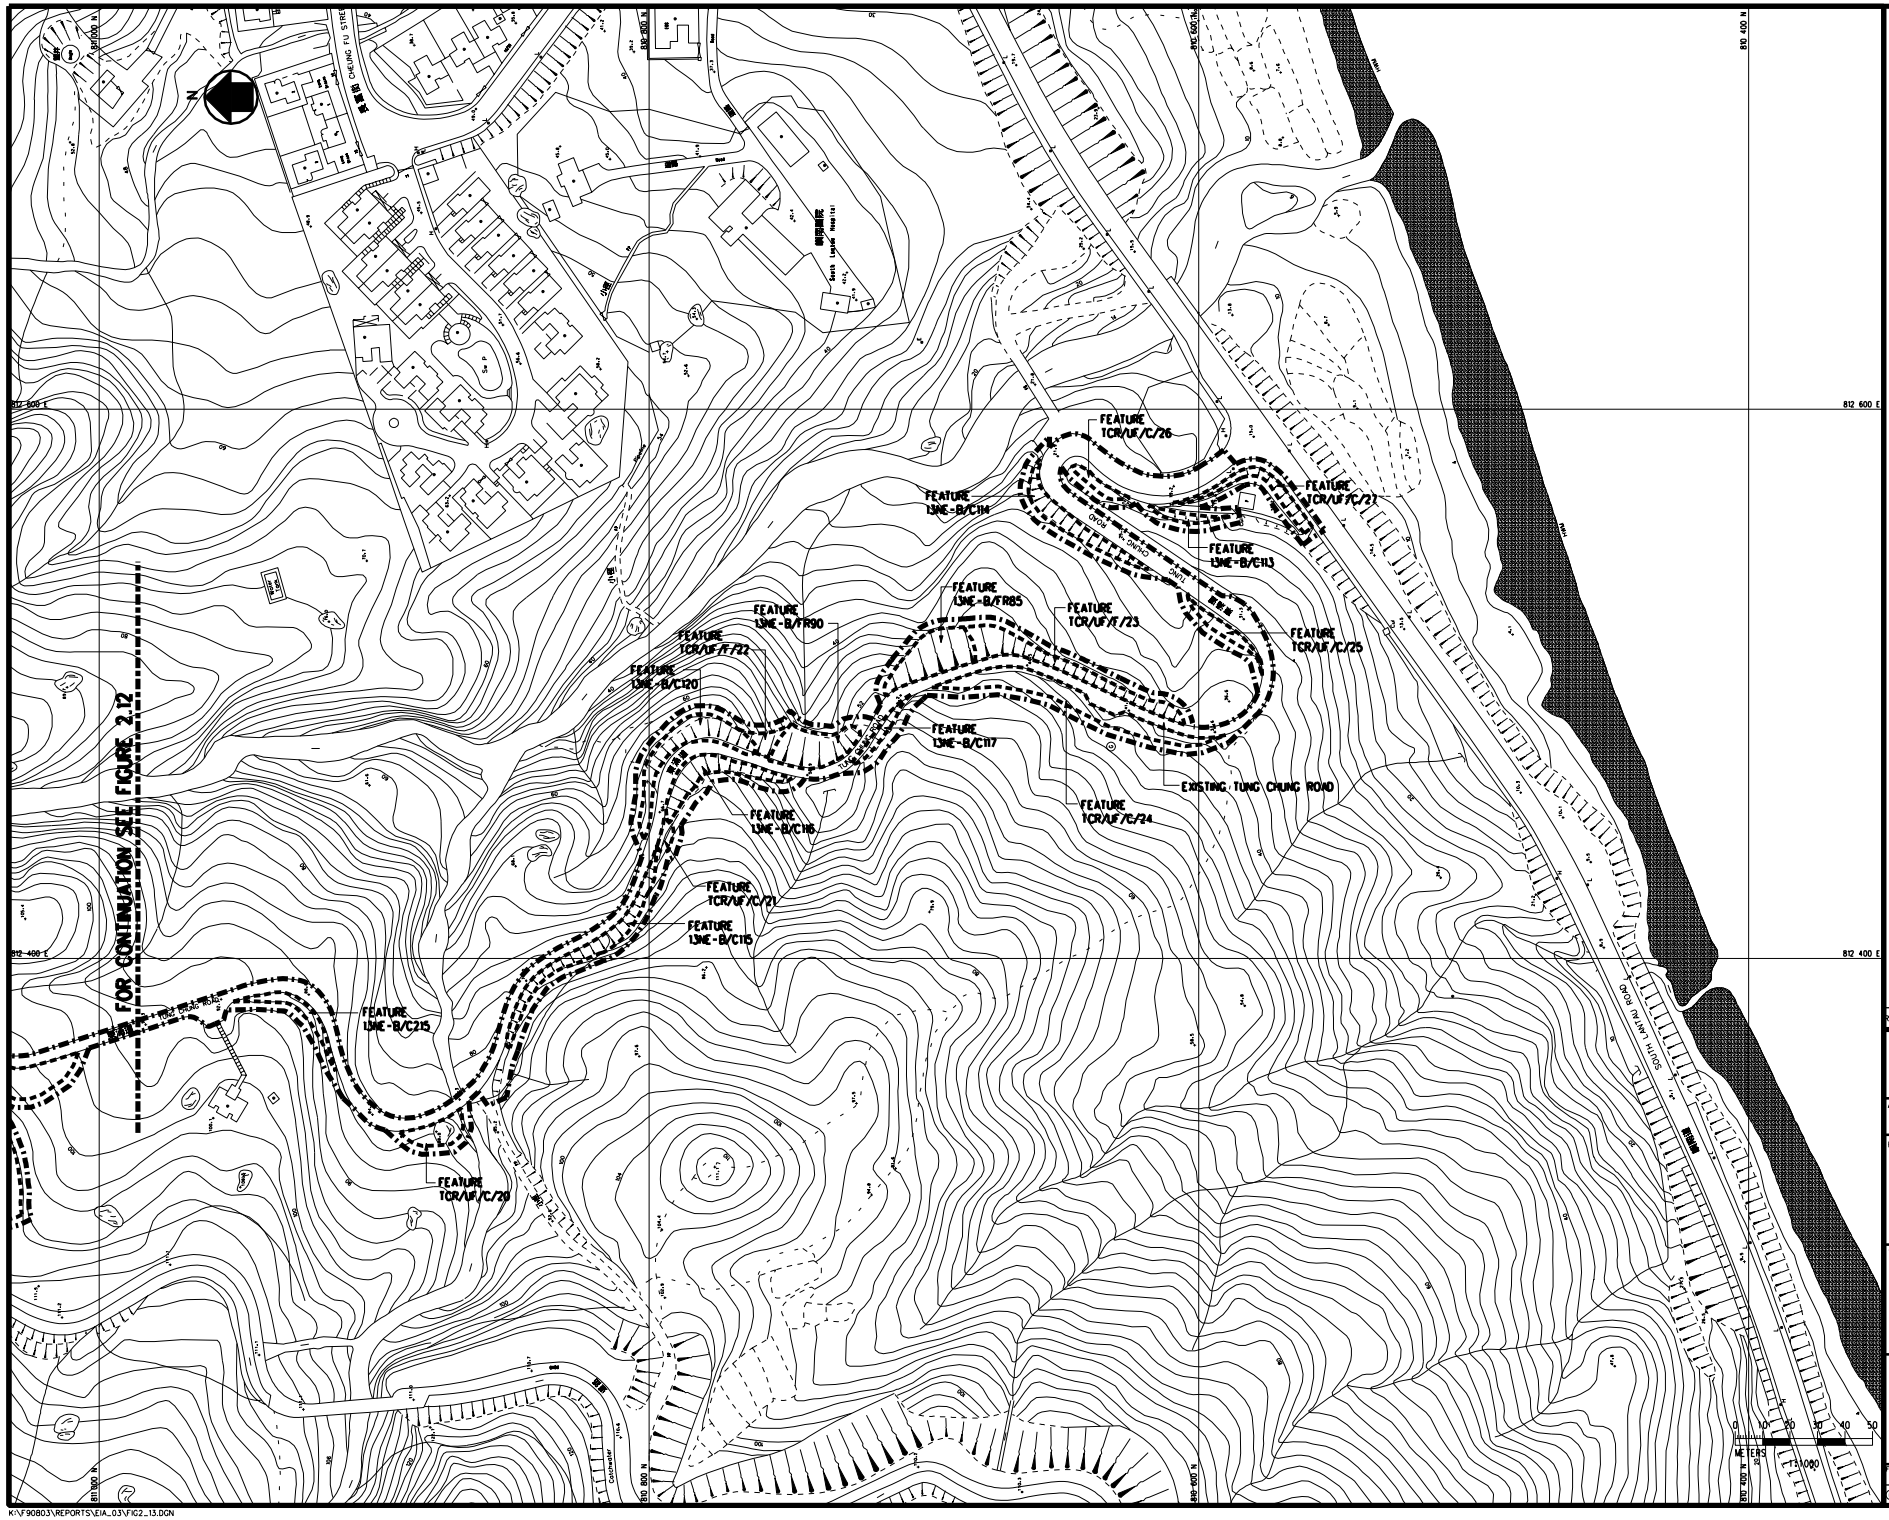

LEGEND:

- LIMIT OF ROAD WORKS AREA
- CUT / FILL SLOPE
- ELEVATED STRUCTURE
- RETAINING WALL
- 1 STREAM NO.
- BOUNDARY OF GEOTECHNICAL FEATURE

REV.	ISSUE STAT	AMENDENT	BY	CHK.	APP.	DATE

CLIENT

HIGHWAYS DEPARTMENT
THE GOVERNMENT OF THE HONG KONG SPECIAL ADMINISTRATIVE REGION

AGREEMENT No.

CE 13/2001

PROJECT

IMPROVEMENT TO TUNG CHUNG ROAD BETWEEN LUNG TSENG TAU AND CHEUNG SHA INVESTIGATION AND PRELIMINARY DESIGN ASSIGNMENT

TITLE

GENERAL LAYOUT

(SHEET 12 OF 12)

Mouchel
Mouchel Asia Limited
Consulting Engineers
萬碩亞洲顧問工程公司

DRAWN	DW	DATE 6.2.02
CHECKED	AKC	DATE 6.2.02
APPROVED	SCI	DATE 6.2.02
CAD FILE No.	FIG2_13	
SCALE	1:1000 IN A1 1:2000 IN A3	

FIRST ISSUED 6.2.02

© COPYRIGHT RESERVED 版權所有 未得翻印

FIGURE No. 2.13

REV.

K:\F90803\REPORTS\EIA_03\FIG2_13.DGN