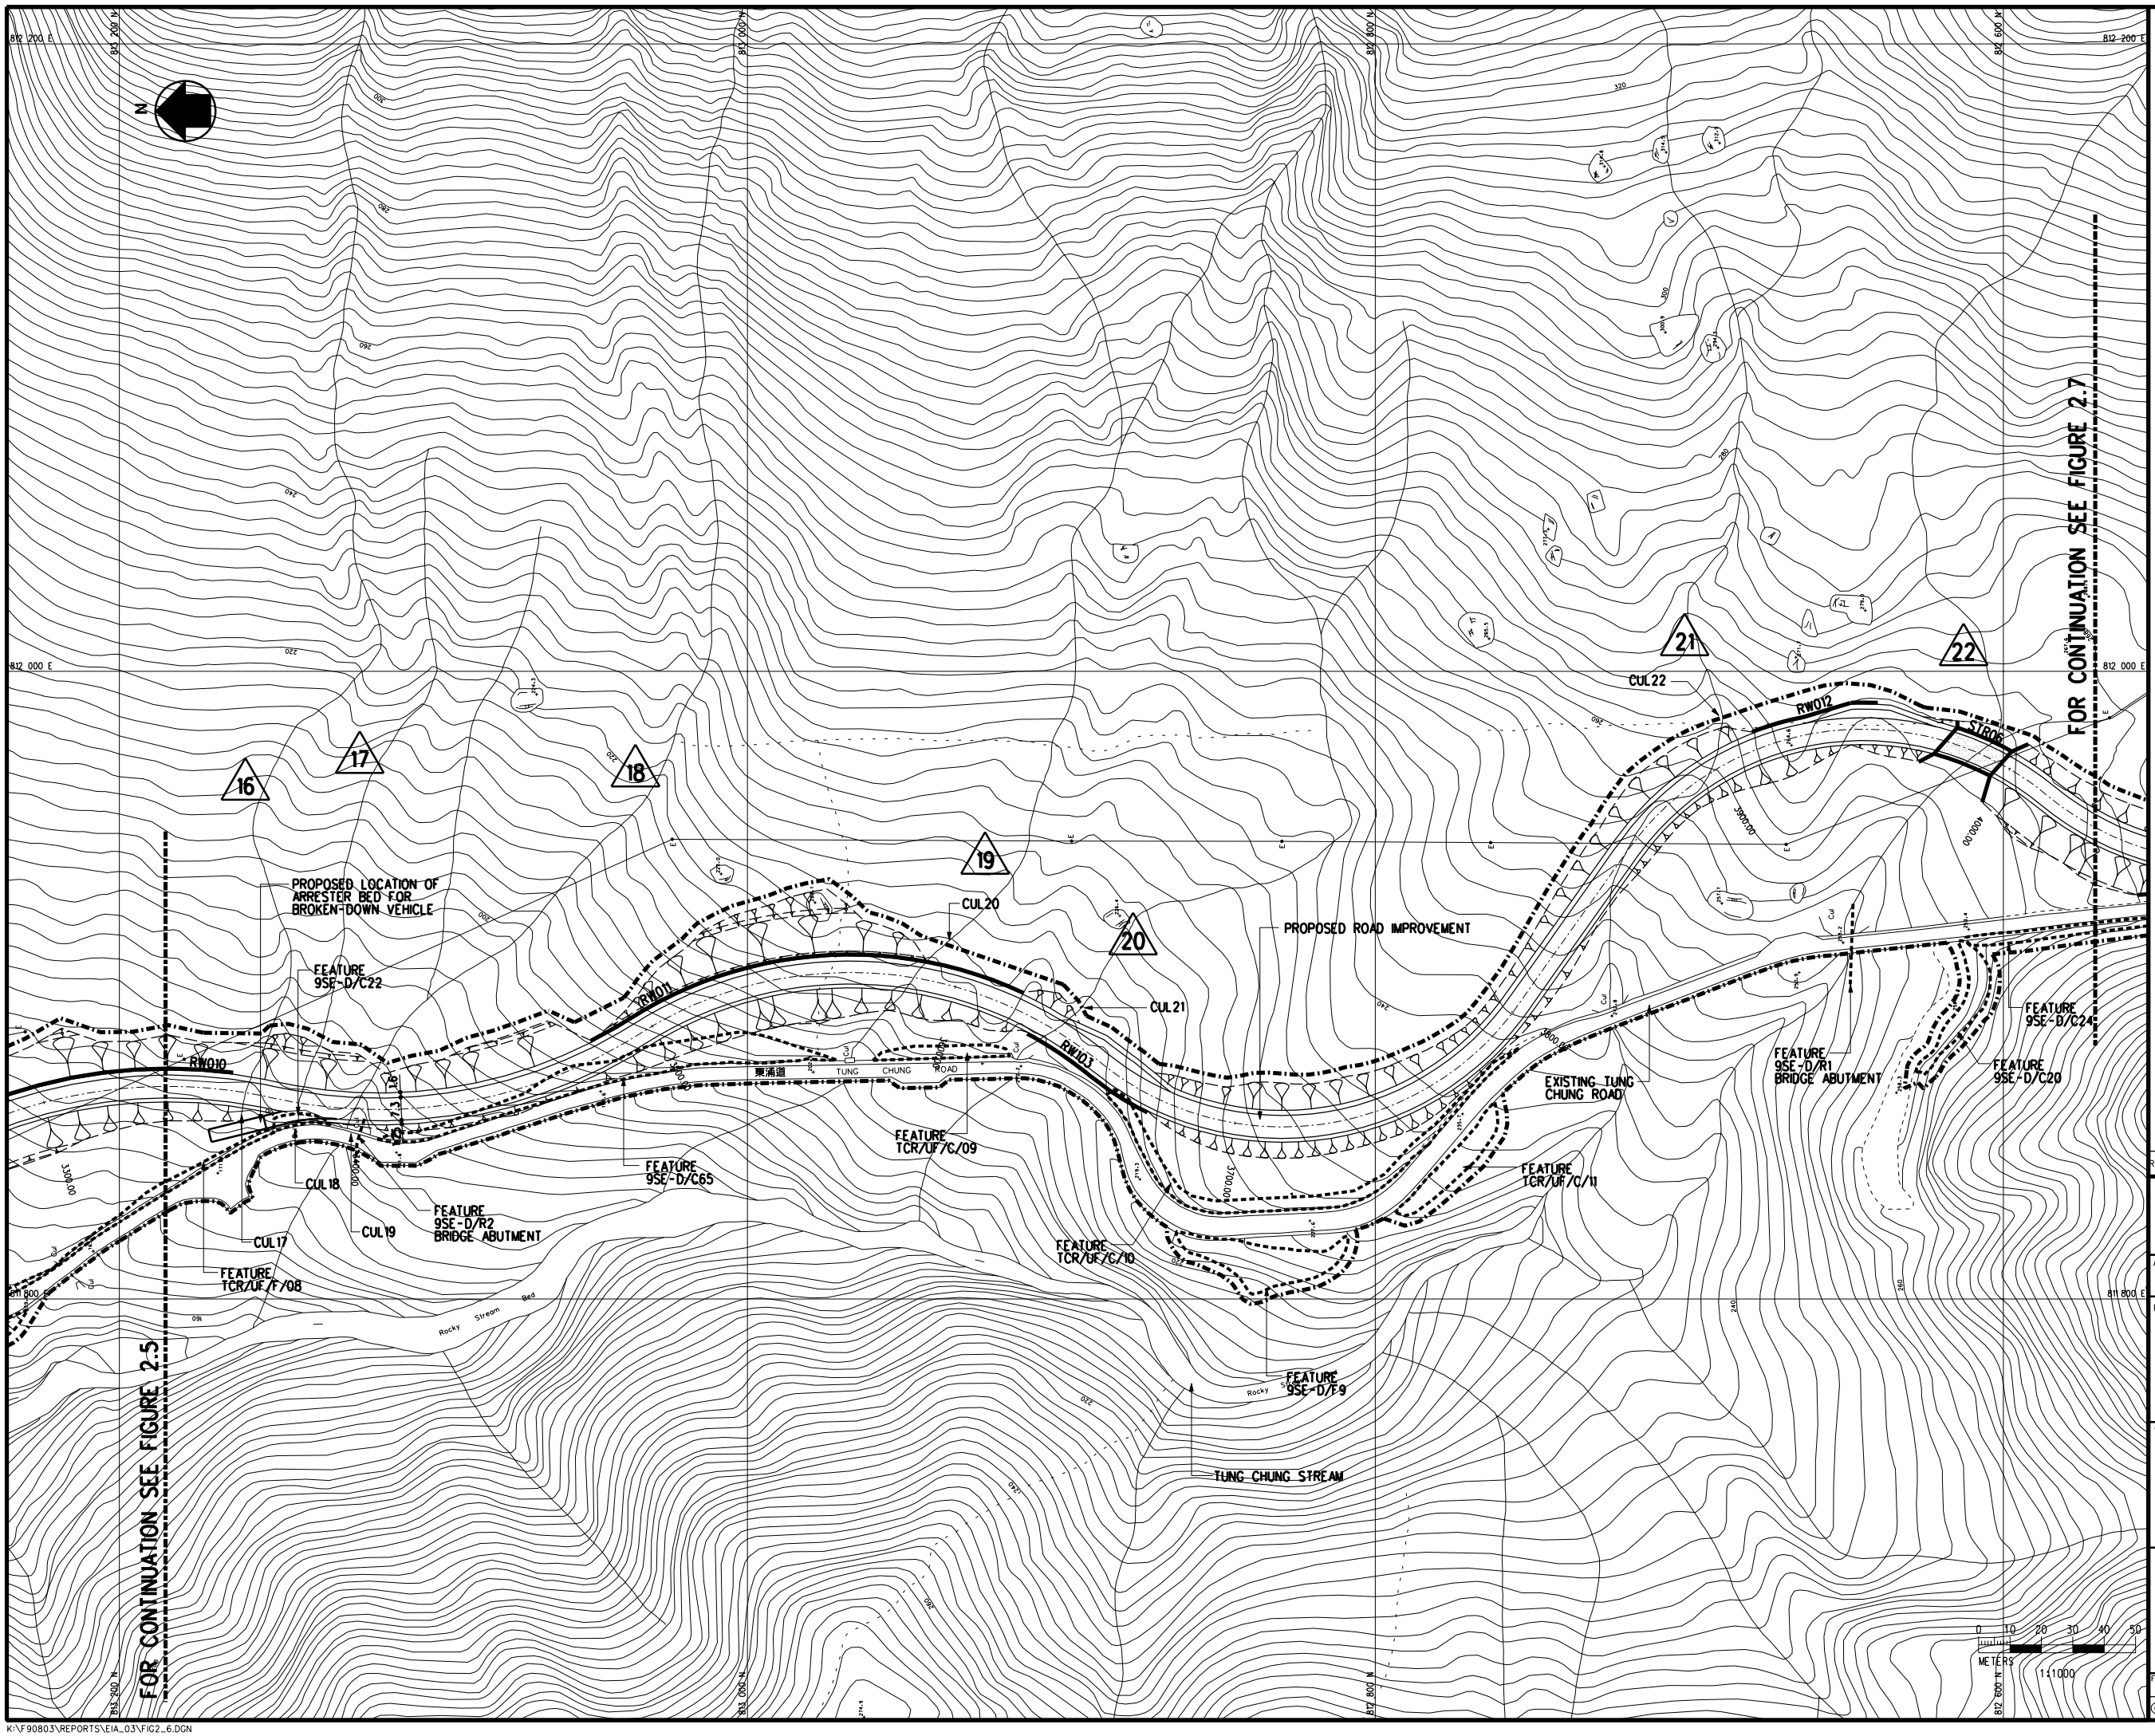

LEGEND:

- LIMIT OF ROAD WORKS AREA
- CUT / FILL SLOPE
- ELEVATED STRUCTURE
- RETAINING WALL
- STREAM NO.
- BOUNDARY OF GEOTECHNICAL FEATURE

REV.	ISSUE STAT	AMENDENT	BY	CHK.	APP.	DATE

CLIENT

HIGHWAYS DEPARTMENT
THE GOVERNMENT OF THE HONG KONG SPECIAL ADMINISTRATIVE REGION

AGREEMENT No.

CE 13/2001

PROJECT

IMPROVEMENT TO TUNG CHUNG ROAD BETWEEN LUNG TSENG TAU AND CHEUNG SHA INVESTIGATION AND PRELIMINARY DESIGN ASSIGNMENT

TITLE

GENERAL LAYOUT

(SHEET 5 OF 12)

Mouchel
Mouchel Asia Limited
Consulting Engineers
萬碩亞洲顧問工程公司

DRAWN	DW	DATE 14.11.01
CHECKED	AKC	DATE 14.11.01
APPROVED	SCI	DATE 14.11.01
CAD FILE No.	FIG2_6	
SCALE	1:1000 IN A1, 1:2000 IN A3	
FIRST ISSUED	14.11.01	
FIGURE No.	2.6	REV.

© COPYRIGHT RESERVED 版權所有 不得翻印

K:\F90803\REPORTS\EIA_03\FIG2_6.DGN