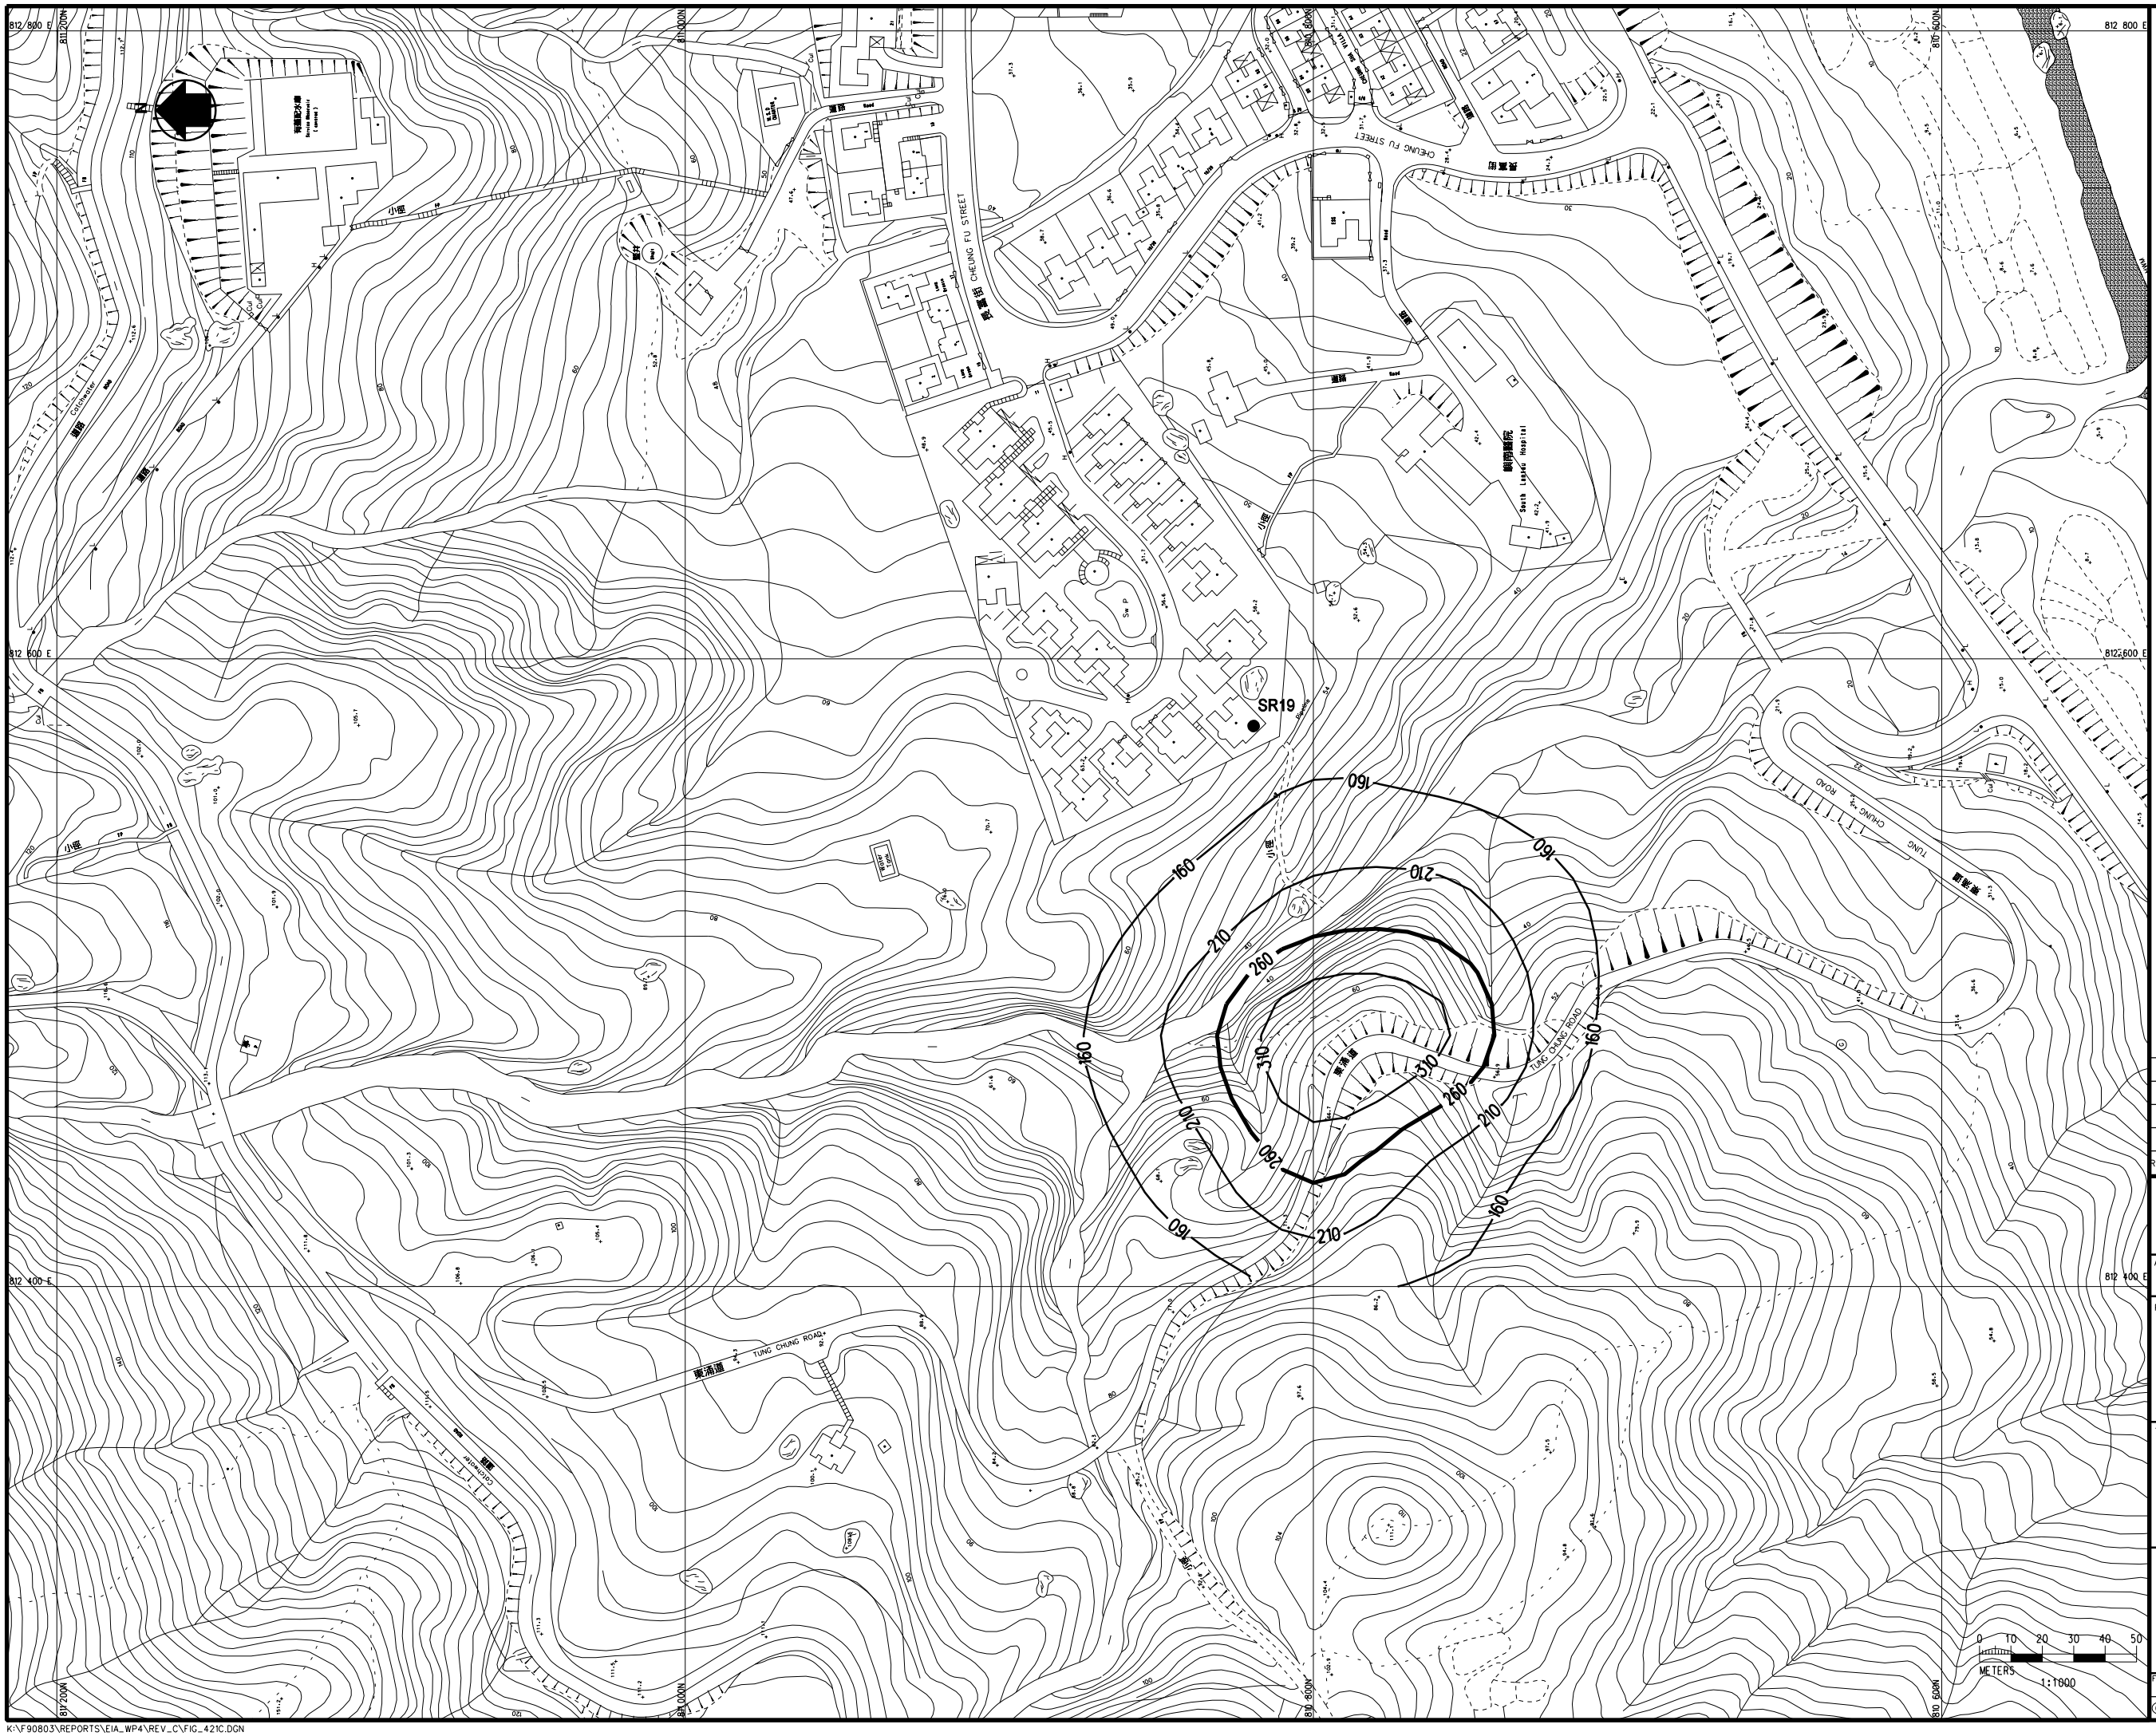

REV.	ISSUE STAT	AMENDENT	BY	CHK.	APP.	DATE
D	IFIC	ISSUED FOR INFORMATION & COMMENT	AN	KMW	HC	23.4.02
C	IFIC	ISSUED FOR INFORMATION & COMMENT	AN	KMW	HC	13.3.02
B	IFIC	ISSUED FOR INFORMATION & COMMENT	AN	KMW	HC	23.1.02
A	IFIC	ISSUED FOR INFORMATION & COMMENT	AN	KMW	HC	14.11.01

CLIENT

HIGHWAYS DEPARTMENT
THE GOVERNMENT OF THE HONG KONG SPECIAL ADMINISTRATIVE REGION

AGREEMENT No.

CE 13/2001

PROJECT

IMPROVEMENT TO TUNG CHUNG ROAD BETWEEN LUNG TSENG TAU AND CHEUNG SHA INVESTIGATION AND PRELIMINARY DESIGN ASSIGNMENT

TITLE

TSP (24-HOUR) CONCENTRATIONS (ug/m^3) PLOT FOR ROAD WORKS IN FRONT OF SR19 (WITH 50% DUST REDUCTION)

Mouchel
Mouchel Asia Limited
Consulting Engineers
萬碩亞洲顧問工程公司

DRAWN	AN	DATE 23.4.02
CHECKED	HC	DATE 23.4.02
APPROVED	SCI	DATE 23.4.02
CAD FILE No.	FIG_421D	
SCALE	1:1000 IN A1 1:2000 IN A3	

FIRST ISSUED 14.11.01

© COPYRIGHT RESERVED 版權所有 未得翻印

FIGURE 4.21 REV. D

K:\F90803\REPORTS\EIA_WP4\REV_C\FIG_421C.DGN