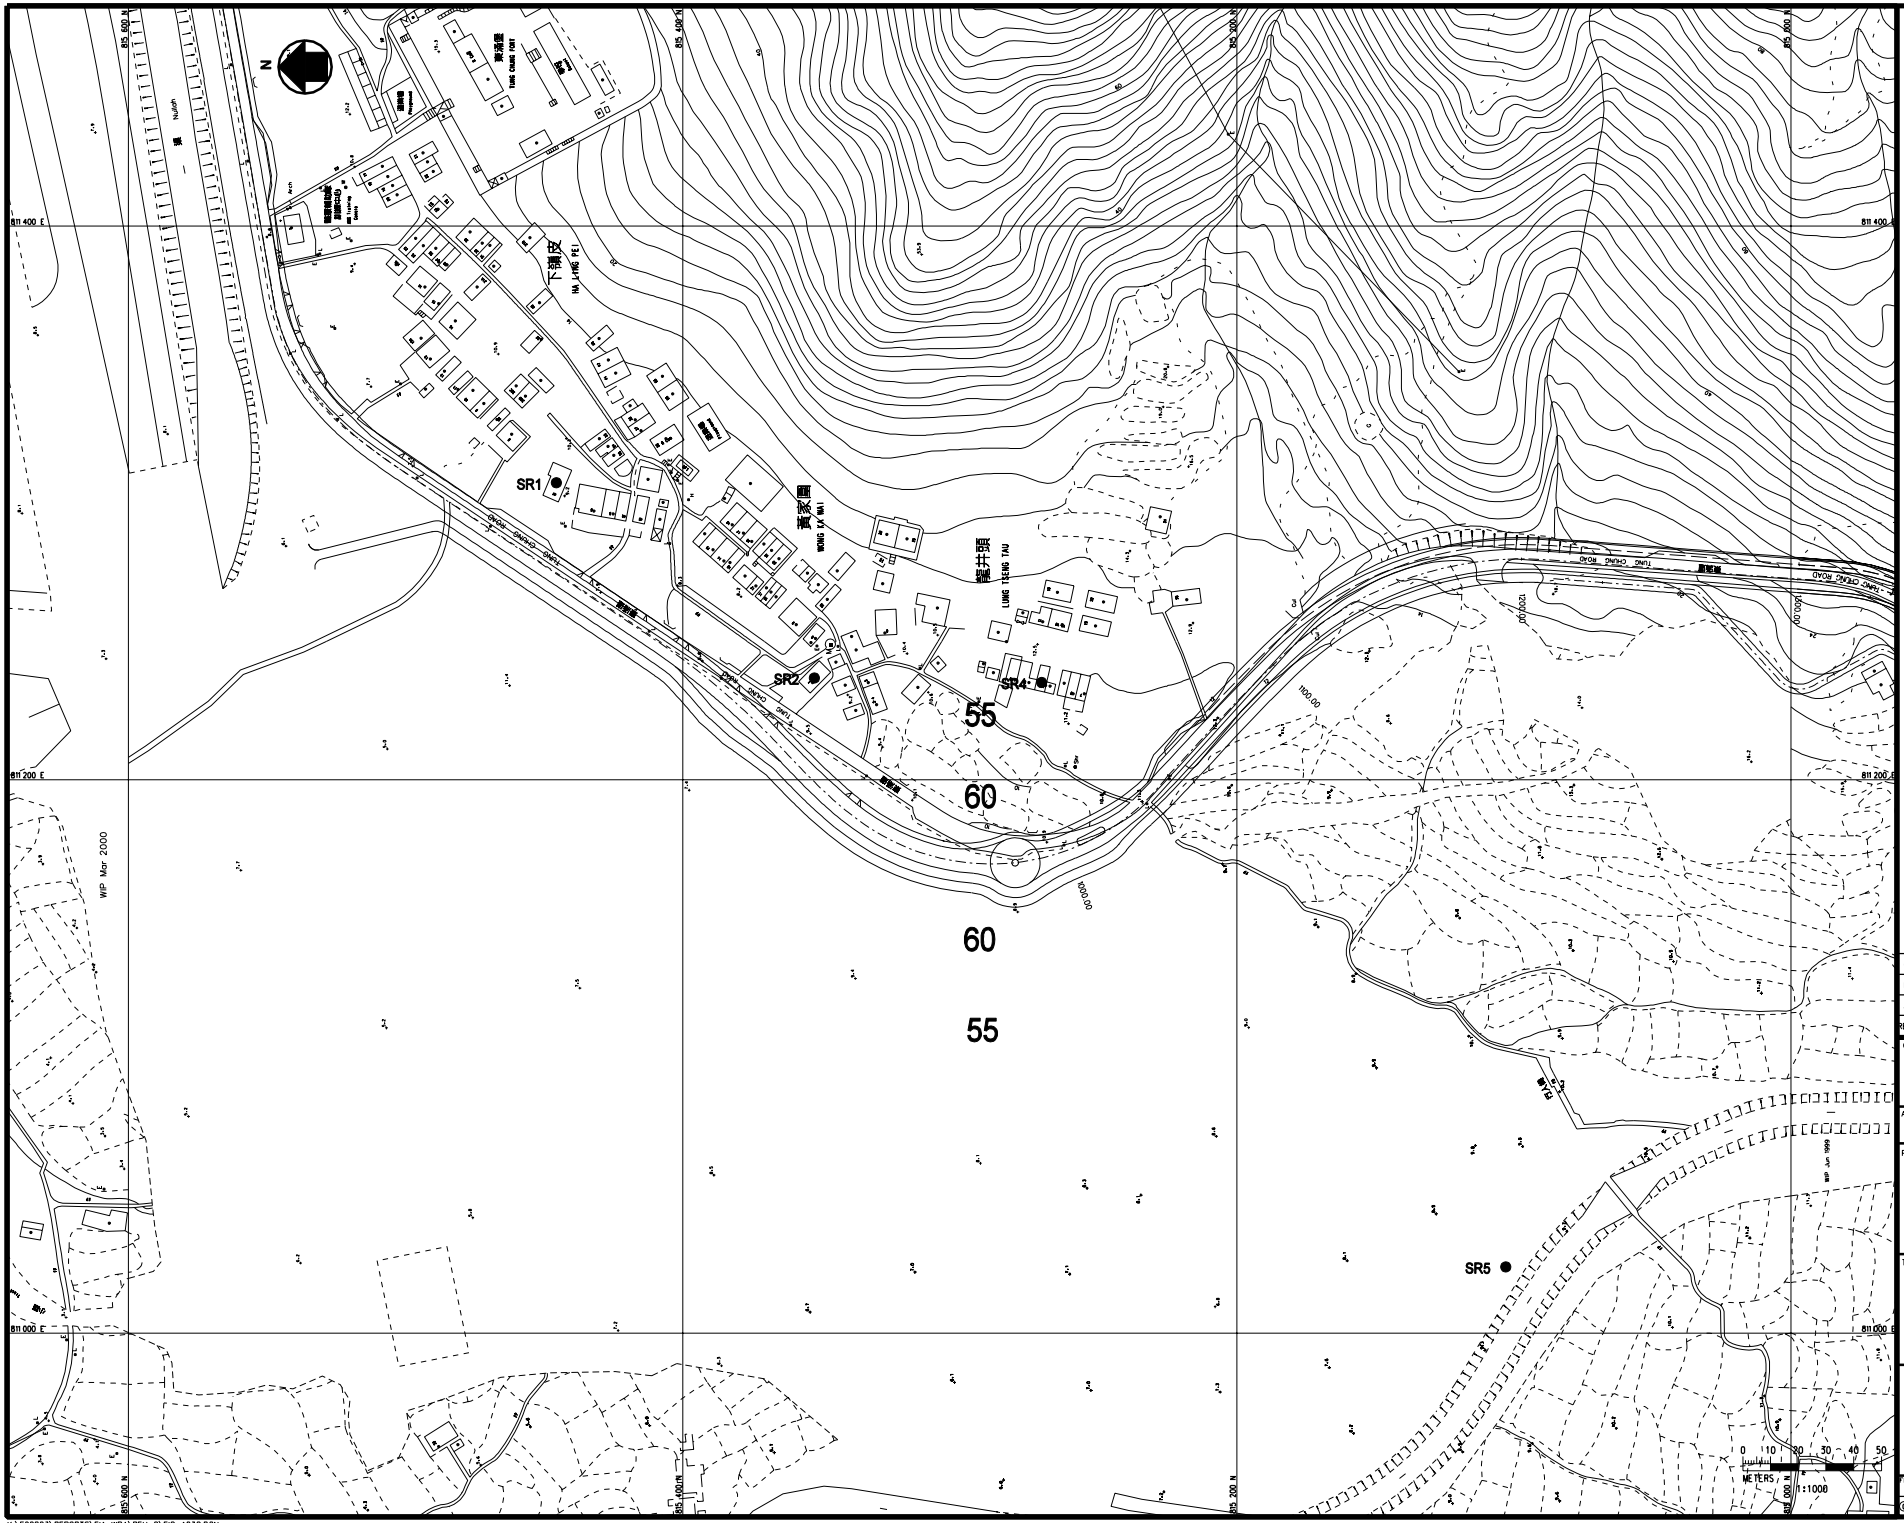

REV.	ISSUE STAT	AMENDENT	BY	CHK	APP.	DATE
C	IFIC	ISSUED FOR INFORMATION & COMMENT	AN	KMW	HC	13.3.02
B	IFIC	ISSUED FOR INFORMATION & COMMENT	AN	KMW	HC	23.1.02
A	IFIC	ISSUED FOR INFORMATION & COMMENT	AN	KMW	HC	14.11.01

CLIENT

HIGHWAYS DEPARTMENT
THE GOVERNMENT OF THE HONG KONG
SPECIAL ADMINISTRATIVE REGION

AGREEMENT No.

CE 13/2001

PROJECT

IMPROVEMENT TO
TUNG CHUNG ROAD BETWEEN
LUNG TSENG TAU AND CHEUNG SHA
INVESTIGATION AND
PRELIMINARY DESIGN ASSIGNMENT

TITLE

RSP (24-HOUR) CONCENTRATIONS
(ug/m^3)PLOT OPERATIONAL PHASE

Mouchel
Mouchel Asia Limited
Consulting Engineers
萬碩亞洲顧問工程公司

DRAWN	AN	DATE 14.11.01
CHECKED	HC	DATE 14.11.01
APPROVED	SCI	DATE 14.11.01
CAD FILE No.	FIG_423A_C	
SCALE	1:1000 IN A1 1:2000 IN A3	

FIRST ISSUED 14.11.01

© COPYRIGHT RESERVED

FIGURE 4.23a REV. C

K:\F90803\REPORTS\EIA_WP4\REV_C\FIG_423C.DGN