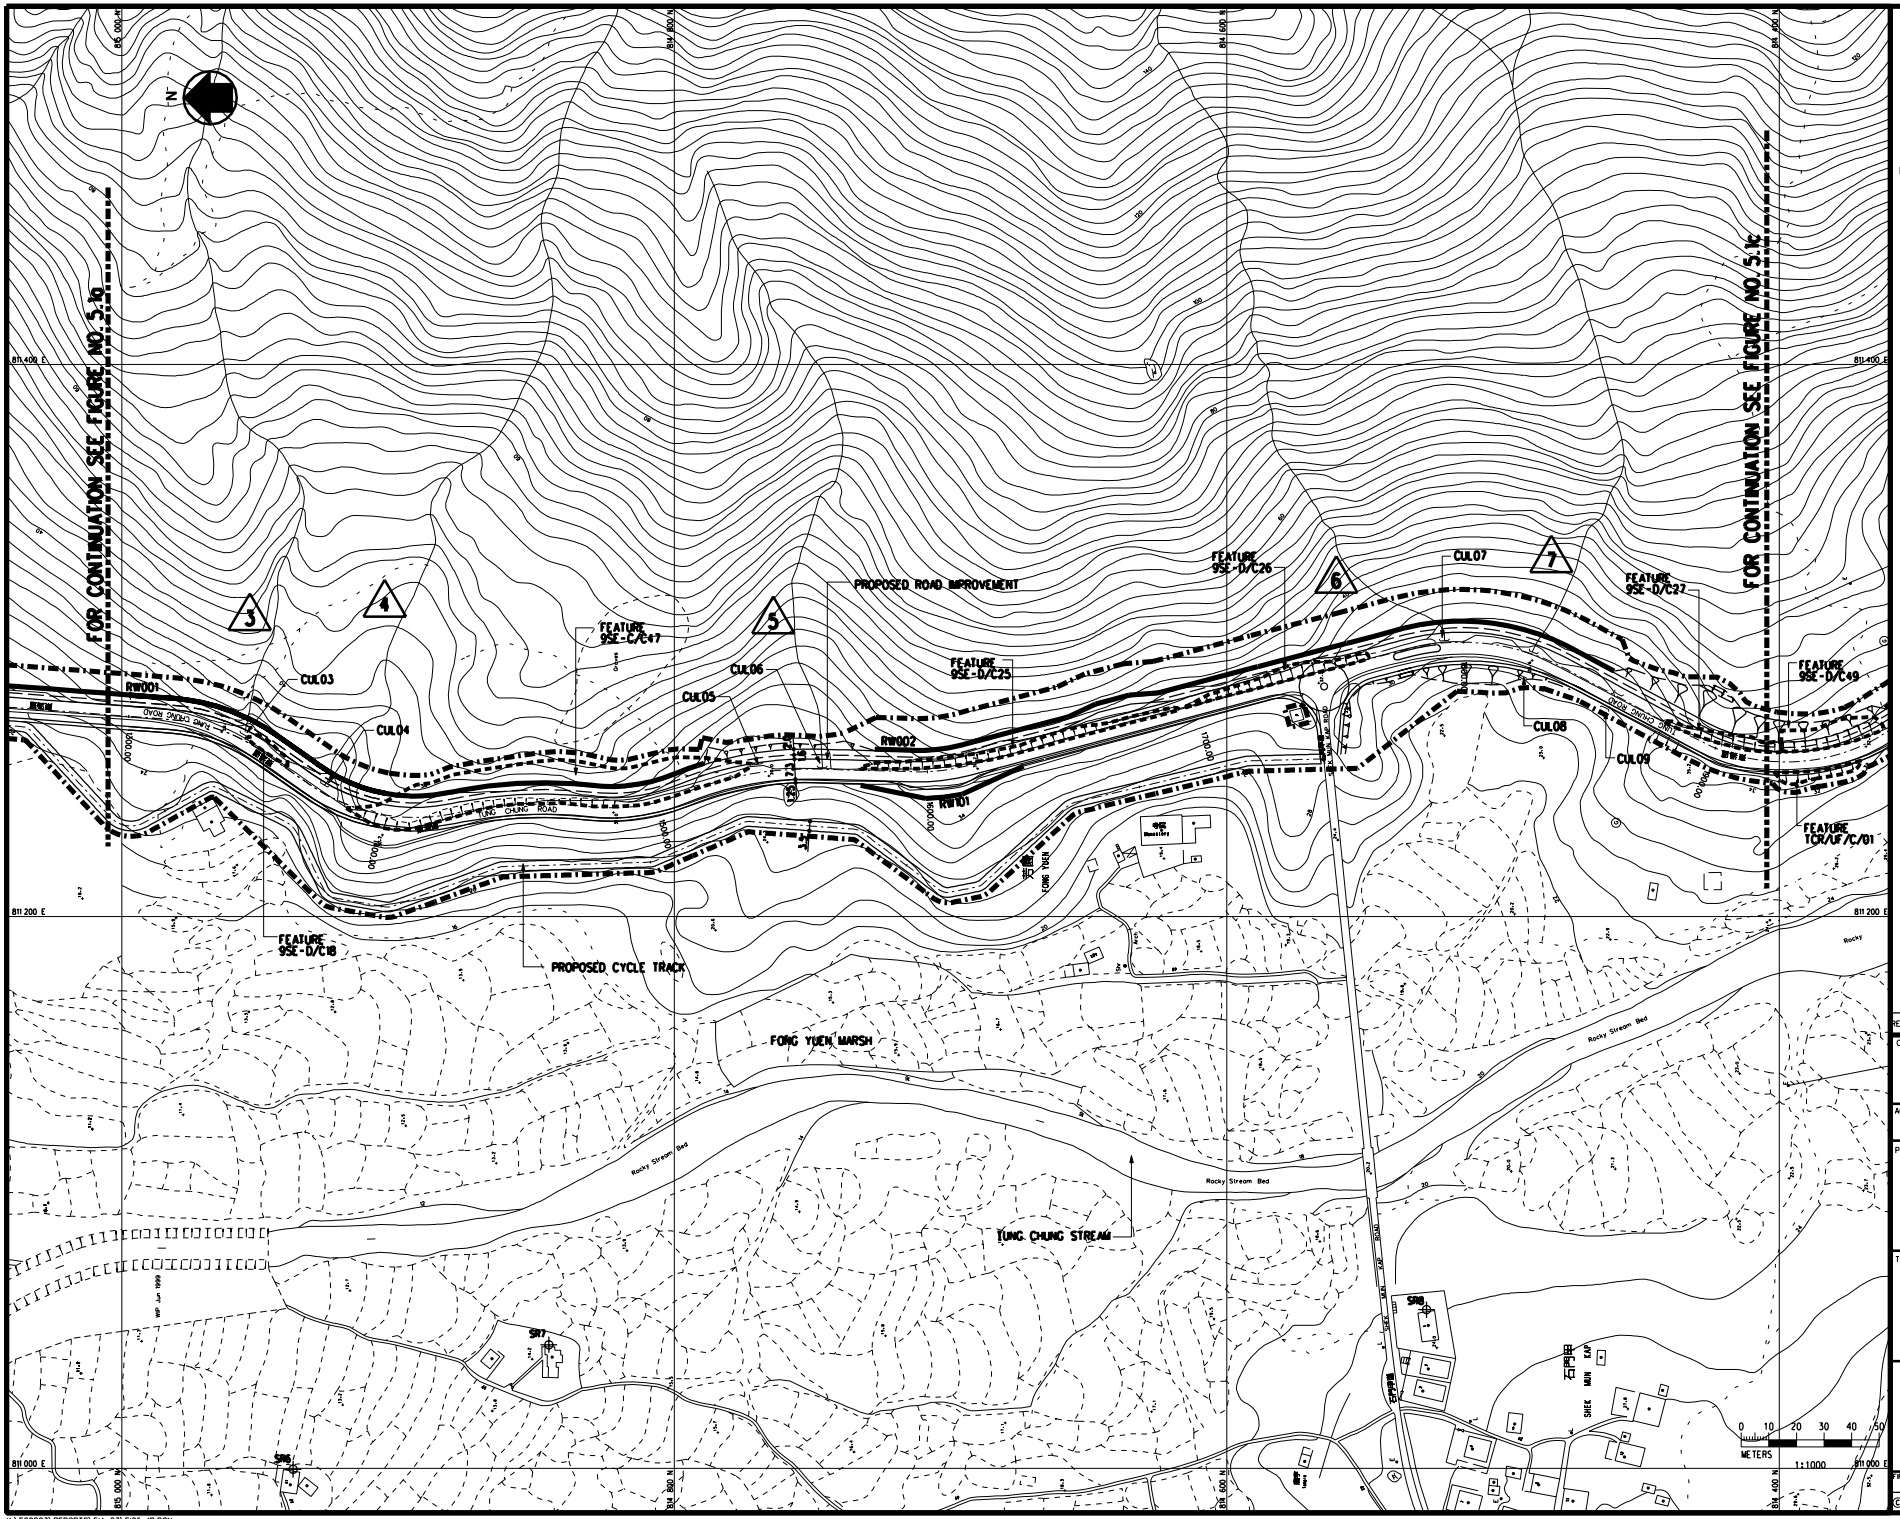

LEGEND:

- LIMIT OF ROAD WORKS AREA
- CUT / FILL SLOPE
- ELEVATED STRUCTURE
- RETAINING WALL
- 1 STREAM NO.
- BOUNDARY OF GEOTECHNICAL FEATURE
- SR7 SENSITIVE RECEIVER

REV	ISSUE STAT	AMENDENT	BY	CHK	APP	DATE

CLIENT

HIGHWAYS DEPARTMENT
THE GOVERNMENT OF THE HONG KONG SPECIAL ADMINISTRATIVE REGION

AGREEMENT No.

CE 13/2001

PROJECT

IMPROVEMENT TO TUNG CHUNG ROAD BETWEEN LUNG TSENG TAU AND CHEUNG SHA INVESTIGATION AND PRELIMINARY DESIGN ASSIGNMENT

TITLE

LOCATION OF REPRESENTATIVE NOISE SENSITIVE RECEIVERS

Mouchel
Mouchel Asia Limited
Consulting Engineers
萬碩亞洲顧問工程公司

DRAWN	DW	DATE 22.3.02
CHECKED	HC	DATE 22.3.02
APPROVED	SCI	DATE 22.3.02
CAD FILE No.	FIG5_1B	
SCALE	1:1000 IN A1, 1:2000 IN A3	

FIRST ISSUED 22.3.02

© COPYRIGHT RESERVED

FIGURE No. 5.1b

REV.

K:\F90803\REPORTS\EIA_03\FIG5_1B.DGN