Improvement To Tung Chung Road

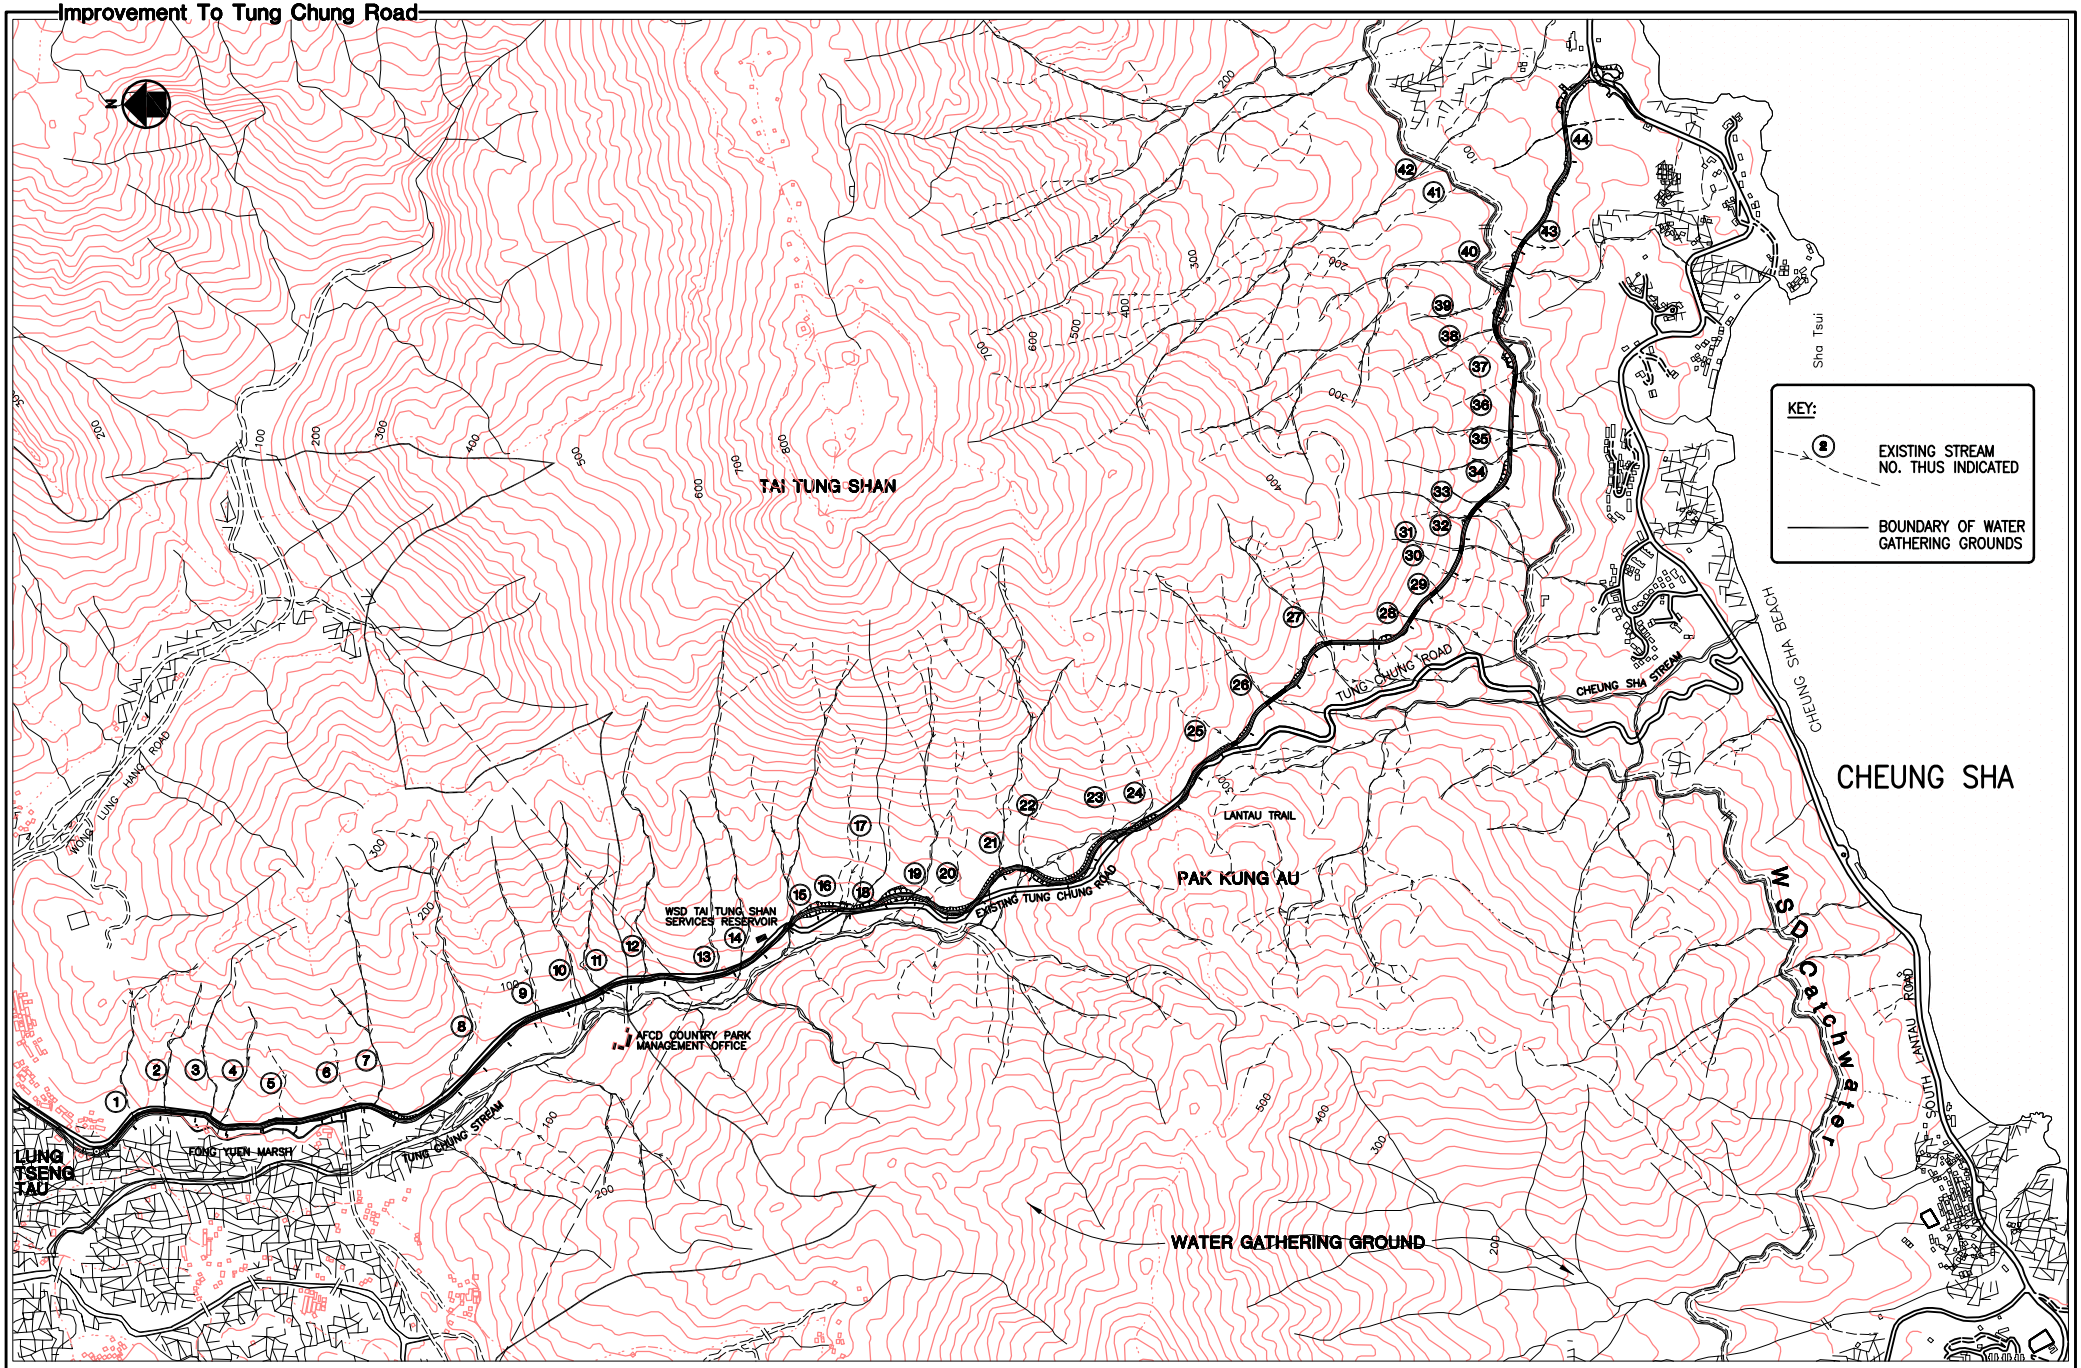

Existing Streams Along the Alignment

Mouchel

Figure No. 6.1

K:\F80803\REPORTS\EIA_12\FIG_61.dwg