A3

DO NOT SCALE DRAWING. CHECK ALL DIMENSIONS ON SITE.
ALL RIGHTS RESERVED.
© OVE ARUP & PARTNERS HONG KONG LIMITED

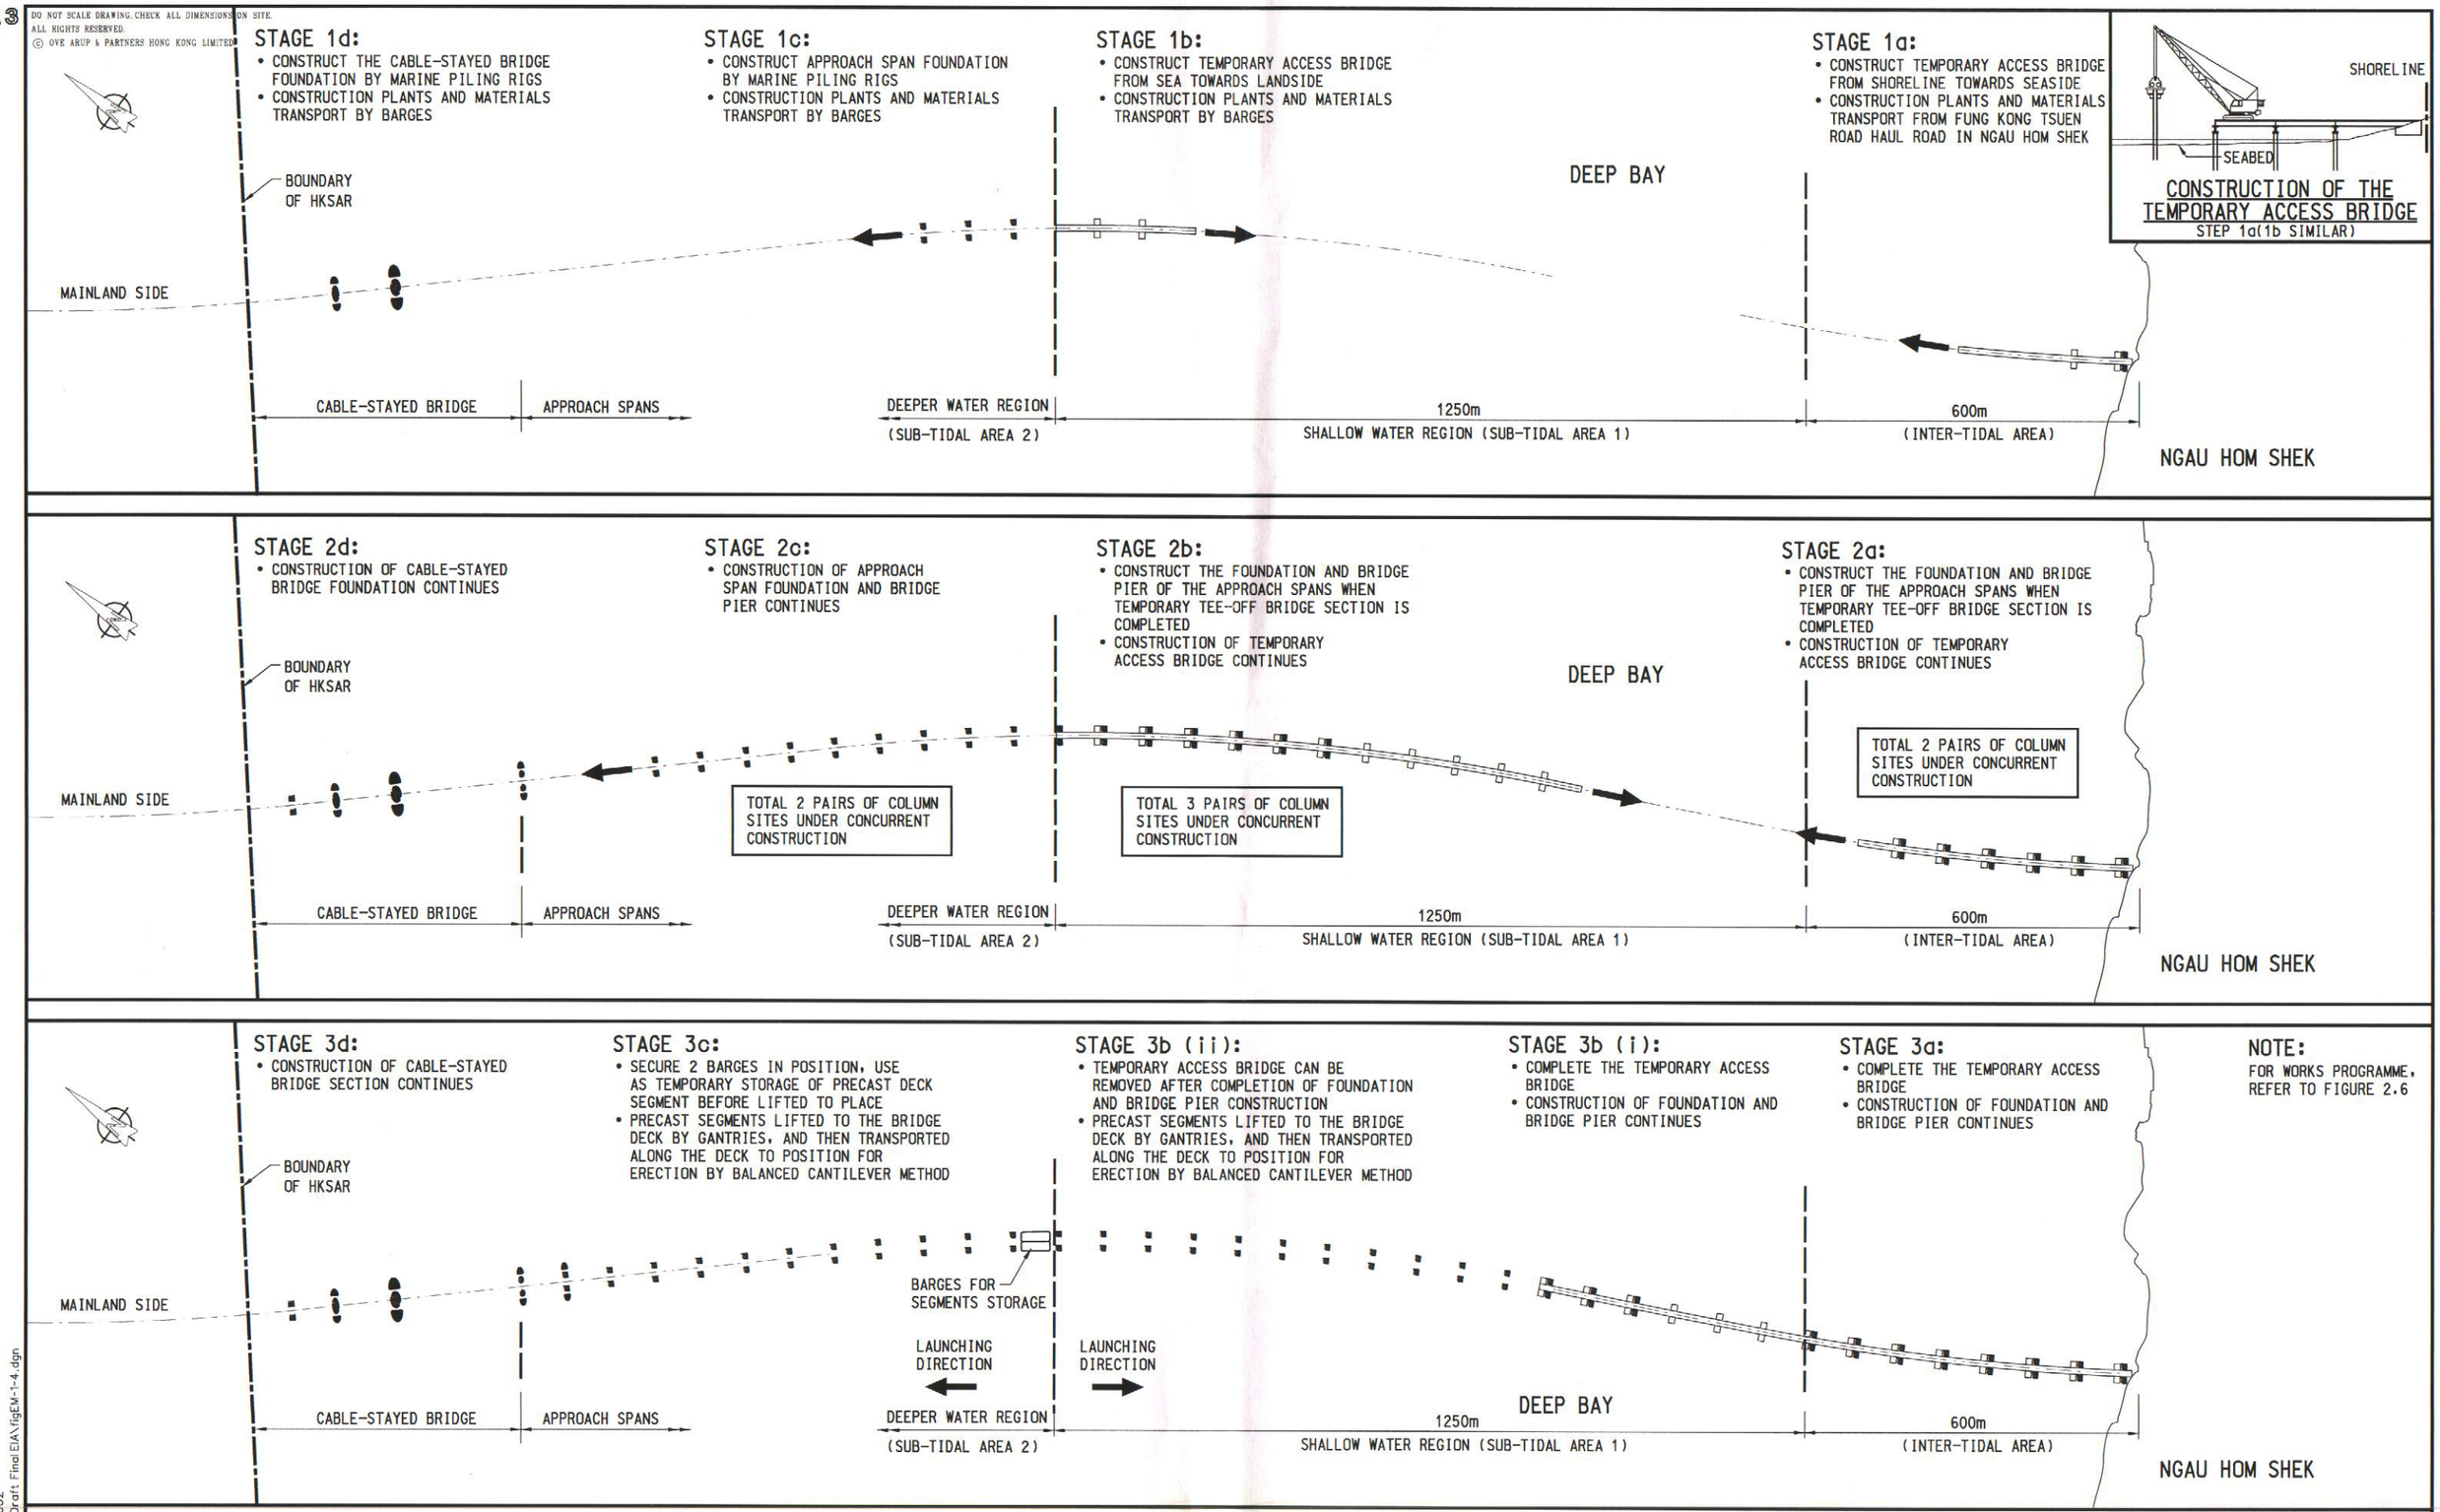

CONSTRUCTGION STAGES

Mark	Date	By	Rev.

Designed By	AW
Drawn By	WM
Checked By	SK
In Charge	SYC
Date	JUN 2002

路政署 HIGHWAYS DEPARTMENT
主要工程管理處 Major Works Project Management Office

Consultant: ARUP 奧雅納工程顧問 Ove Arup & Partners Hong Kong Limited
Supported By:
Environmental Management Ltd. ○
BMT Asia Pacific Ltd. ○
Urbis Ltd. ○

Project Title: Shenzhen Western Corridor Investigation & Planning

Drawing Title: CONSTRUCTION SEQUENCE OF SWC

Cad Filename	FIGEM-1-4
Cad Date	JUN 2002
Scale	1:10000
Drawing No.	FIGURE EM1.4
Drawing Status	
Rev.	–

Printer by : W.MAK 29/07/2002
Filename : j:\23306\WORKING\Draft Final EIA\figEM-1-4.dgn