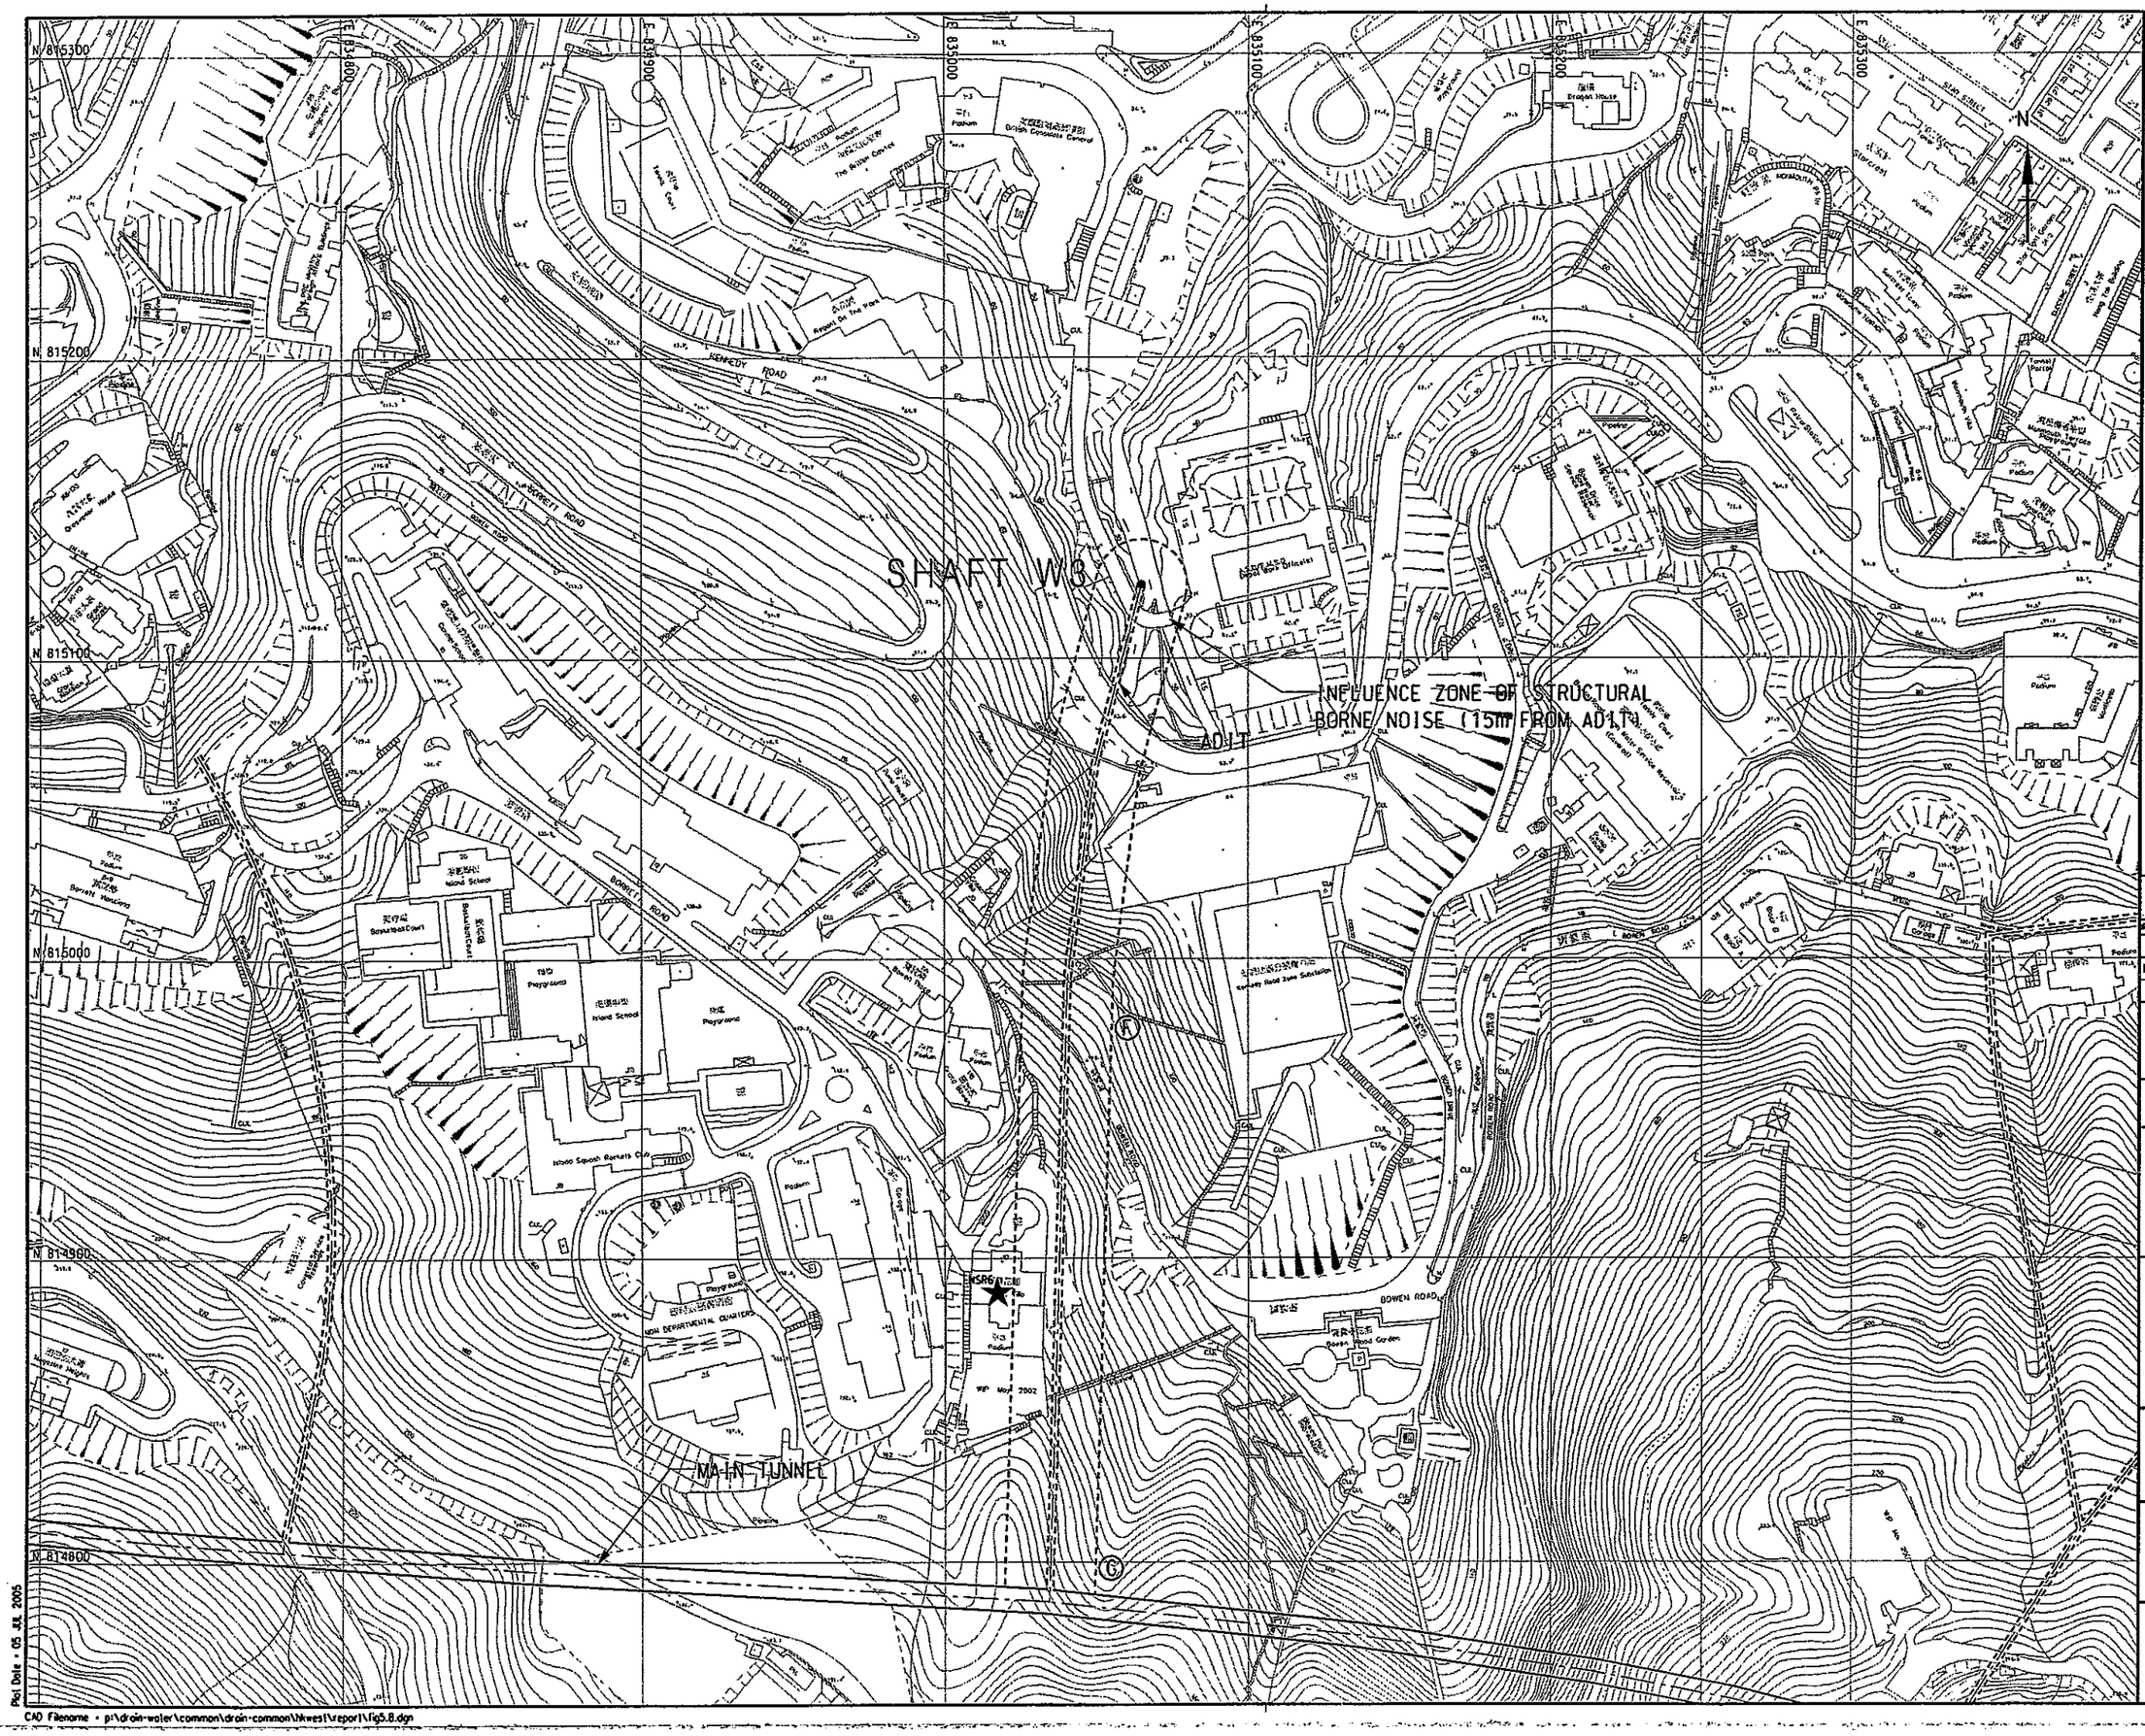


© Copyright by Black & Veatch Hong Kong Limited

LEGEND :

★ NSR6 — POTENTIAL STRUCTURE BORNE NOISE SENSITIVE RECEIVER

| Revision | Date | Description | Initial |
|---|---|---|---|
| A | 02/05 | ADDED WSD RESERVE AND DELETED SLOPE REMEDIAL WORKS AREA | TY |

| | Designed | Checked | Drawn | Checked |
|---|---|---|---|---|
| Initial | TY | DCA | SZ | STL |
| Date | 01/04 | 01/04 | 01/04 | 01/04 |

Approved

Agreement no.
CE 25/2002 (DS)

Contract title
DRAINAGE IMPROVEMENT IN NORTHERN HONG KONG ISLAND – HONG KONG WEST
DRAINAGE TUNNEL AND LOWER CATCHMENT IMPROVEMENT – INVESTIGATION

Drawing title
INFLUENCE ZONE OF STRUCTURAL BORNE NOISE NEAR SHAFT W3

Drawing no.
FIGURE 5.40

Scale
1:2000 (A3)

香港特別行政區政府渠務署
THE GOVERNMENT OF THE HONG KONG SPECIAL ADMINISTRATIVE REGION
DRAINAGE SERVICES DEPARTMENT

BLACK & VEATCH HONG KONG LIMITED
博威工程顧問有限公司

Plot Date = 05 JUL 2005
CAD Filename = p:\drain-water\common\drain-common\hkwest\report\fig5.8.dgn