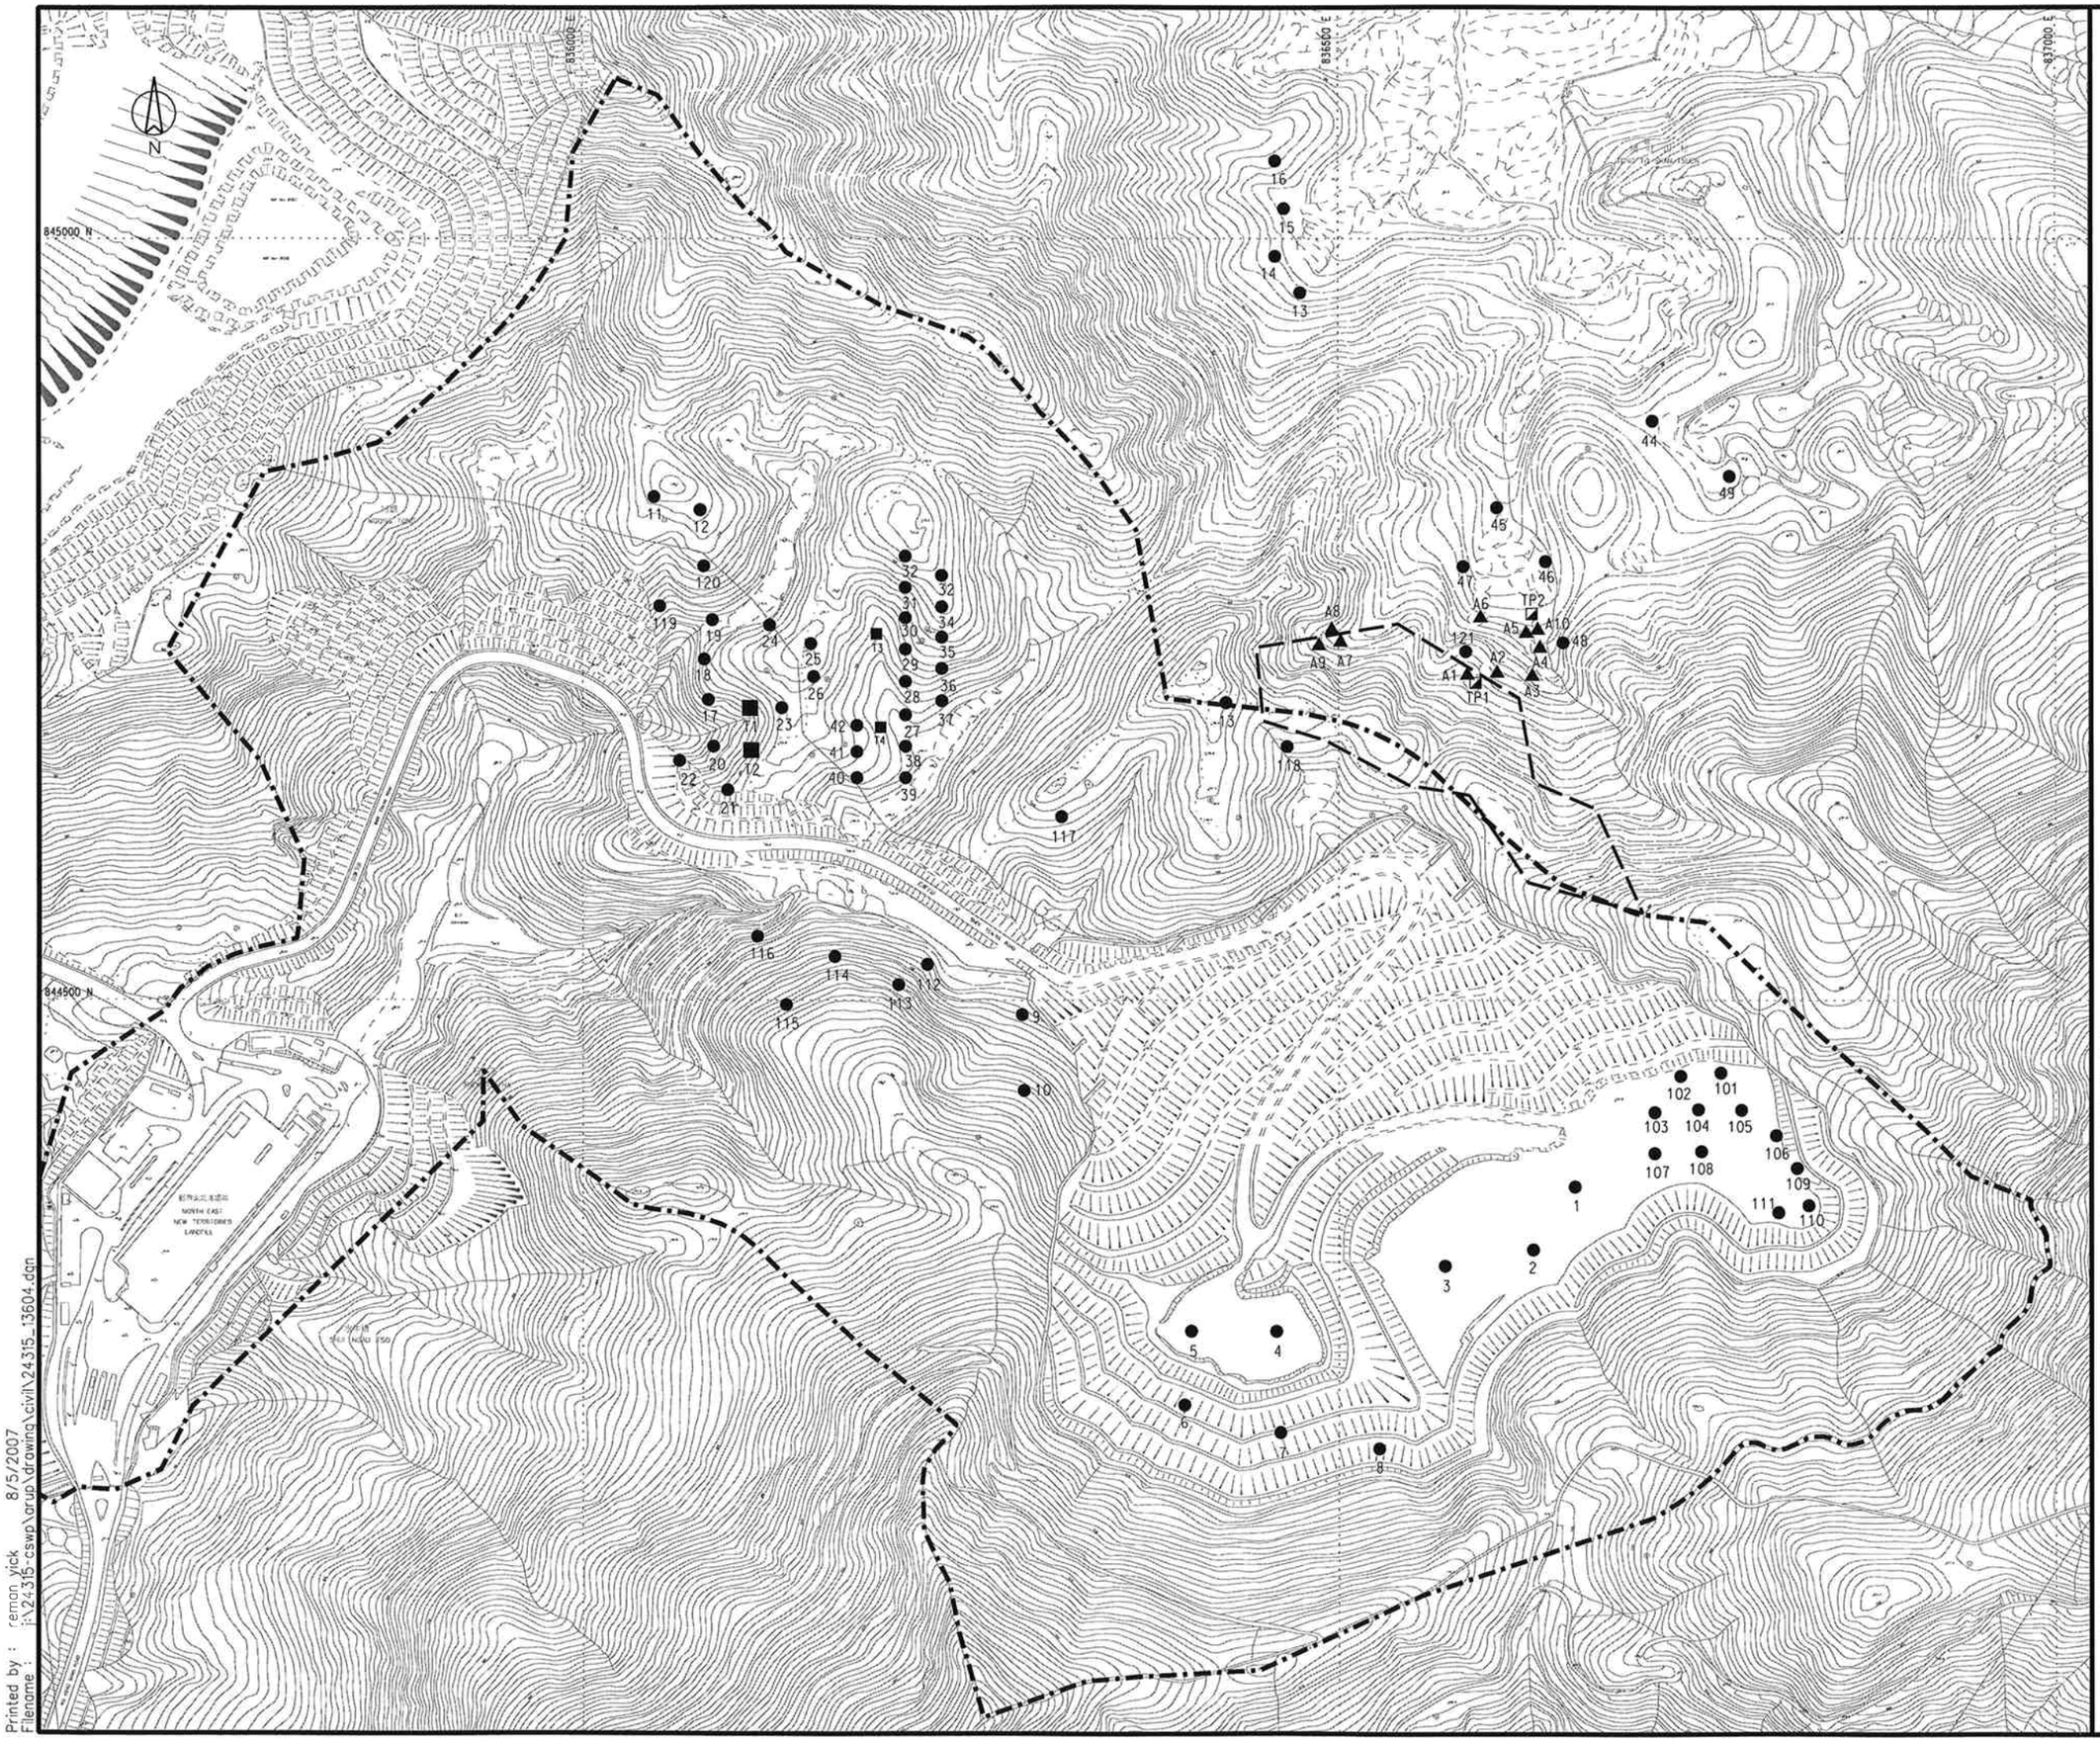


LEGEND

- PROPOSED LANDFILL EXTENSION
- ARCHAEOLOGICAL INVESTIGATION AREA
- TEST PIT LOCATION
- AUGER HOLE LOCATION

} TAKEN FROM THE REPORT BY HKIA 2001

- TP1 TEST PIT LOCATION
- A1 AUGER HOLE LOCATION

} ARCHAEOLOGICAL FIELD EVALUATION FOR THIS PROJECT

| Rev | Description | By | Date |
|---|---|---|---|
| | | | |

Consultant

ARUP 奧雅納工程顧問 Ove Arup & Partners Hong Kong Limited

Project title

Agreement No. CE 20/2004 (EP)
North-East New Territories (NENT)
Landfill Extension
Feasibility Study

Drawing title

LOCATION OF AUGER HOLES AND TEST PITS

| Drawing no. | | | Rev. |
|---|---|---|---|
| 24315/13/604 | | | - |
| Drawn: CN | Date: 07/06 | Checked: PM | Approved: YWY |
| Scale: 1 : 2000 ON A1 | | Status: PRELIMINARY | |

COPYRIGHT RESERVED

環境保護署
廢物設施營運處
Environmental Protection Department
Waste Facilities Business Unit

Printed by : raman yick 8/5/2007
Filename : i:\24315-cswp\drup\drawing\civil\24315_13604.dgn