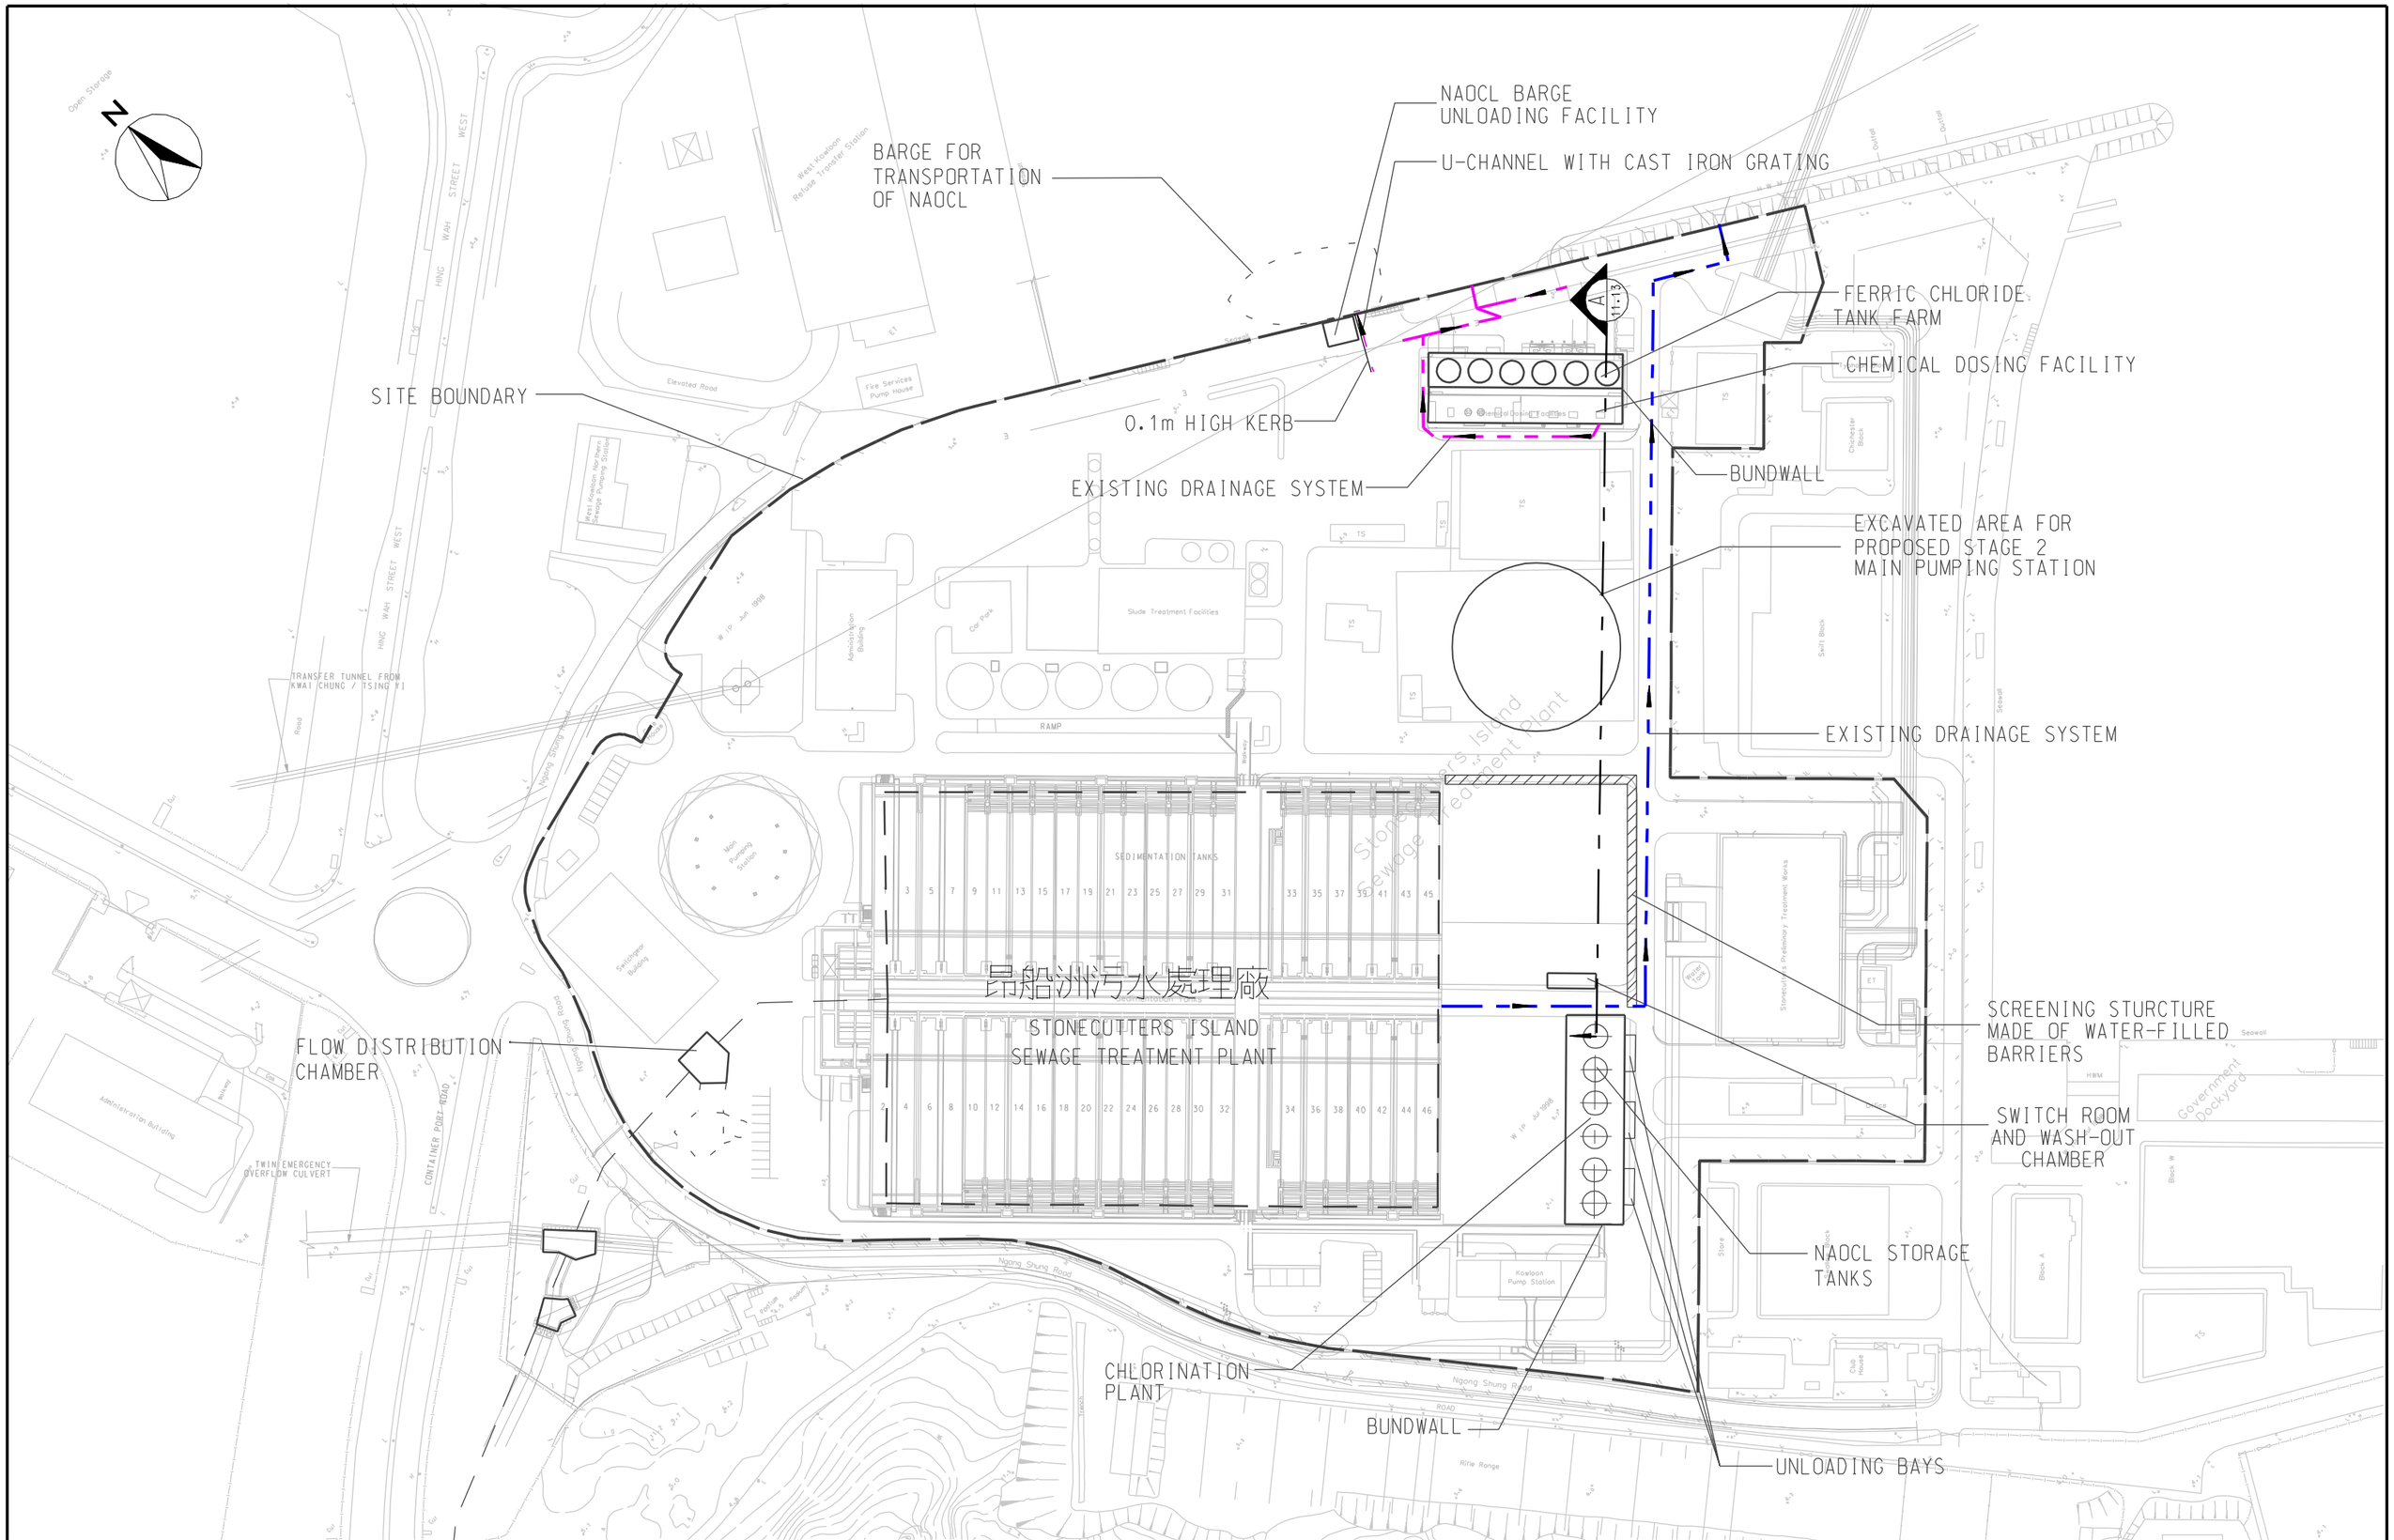

MAUNSELL | AECOM

Maunsell Consultants Asia Ltd

AGREEMENT NO. CE 7/2005 (EP)

HATS - EIA STUDY FOR THE PROVISION OF DISINFECTION FACILITIES AT STONECUTTERS ISLAND STW - INVESTIGATION

LAYOUT PLAN OF SCISTW SITE DURING HATS STAGE 2A CONSTRUCTION WORKS

SCALE	A3 1:2000	DATE	MAY 07
CHECK	WWCK	DRAWN	ALFA
JOB No.	A06605	DRAWING No. 11.8	REV –

H:/A06605/FINAL/DRAWING/REPORT/FIG11.8.DGN