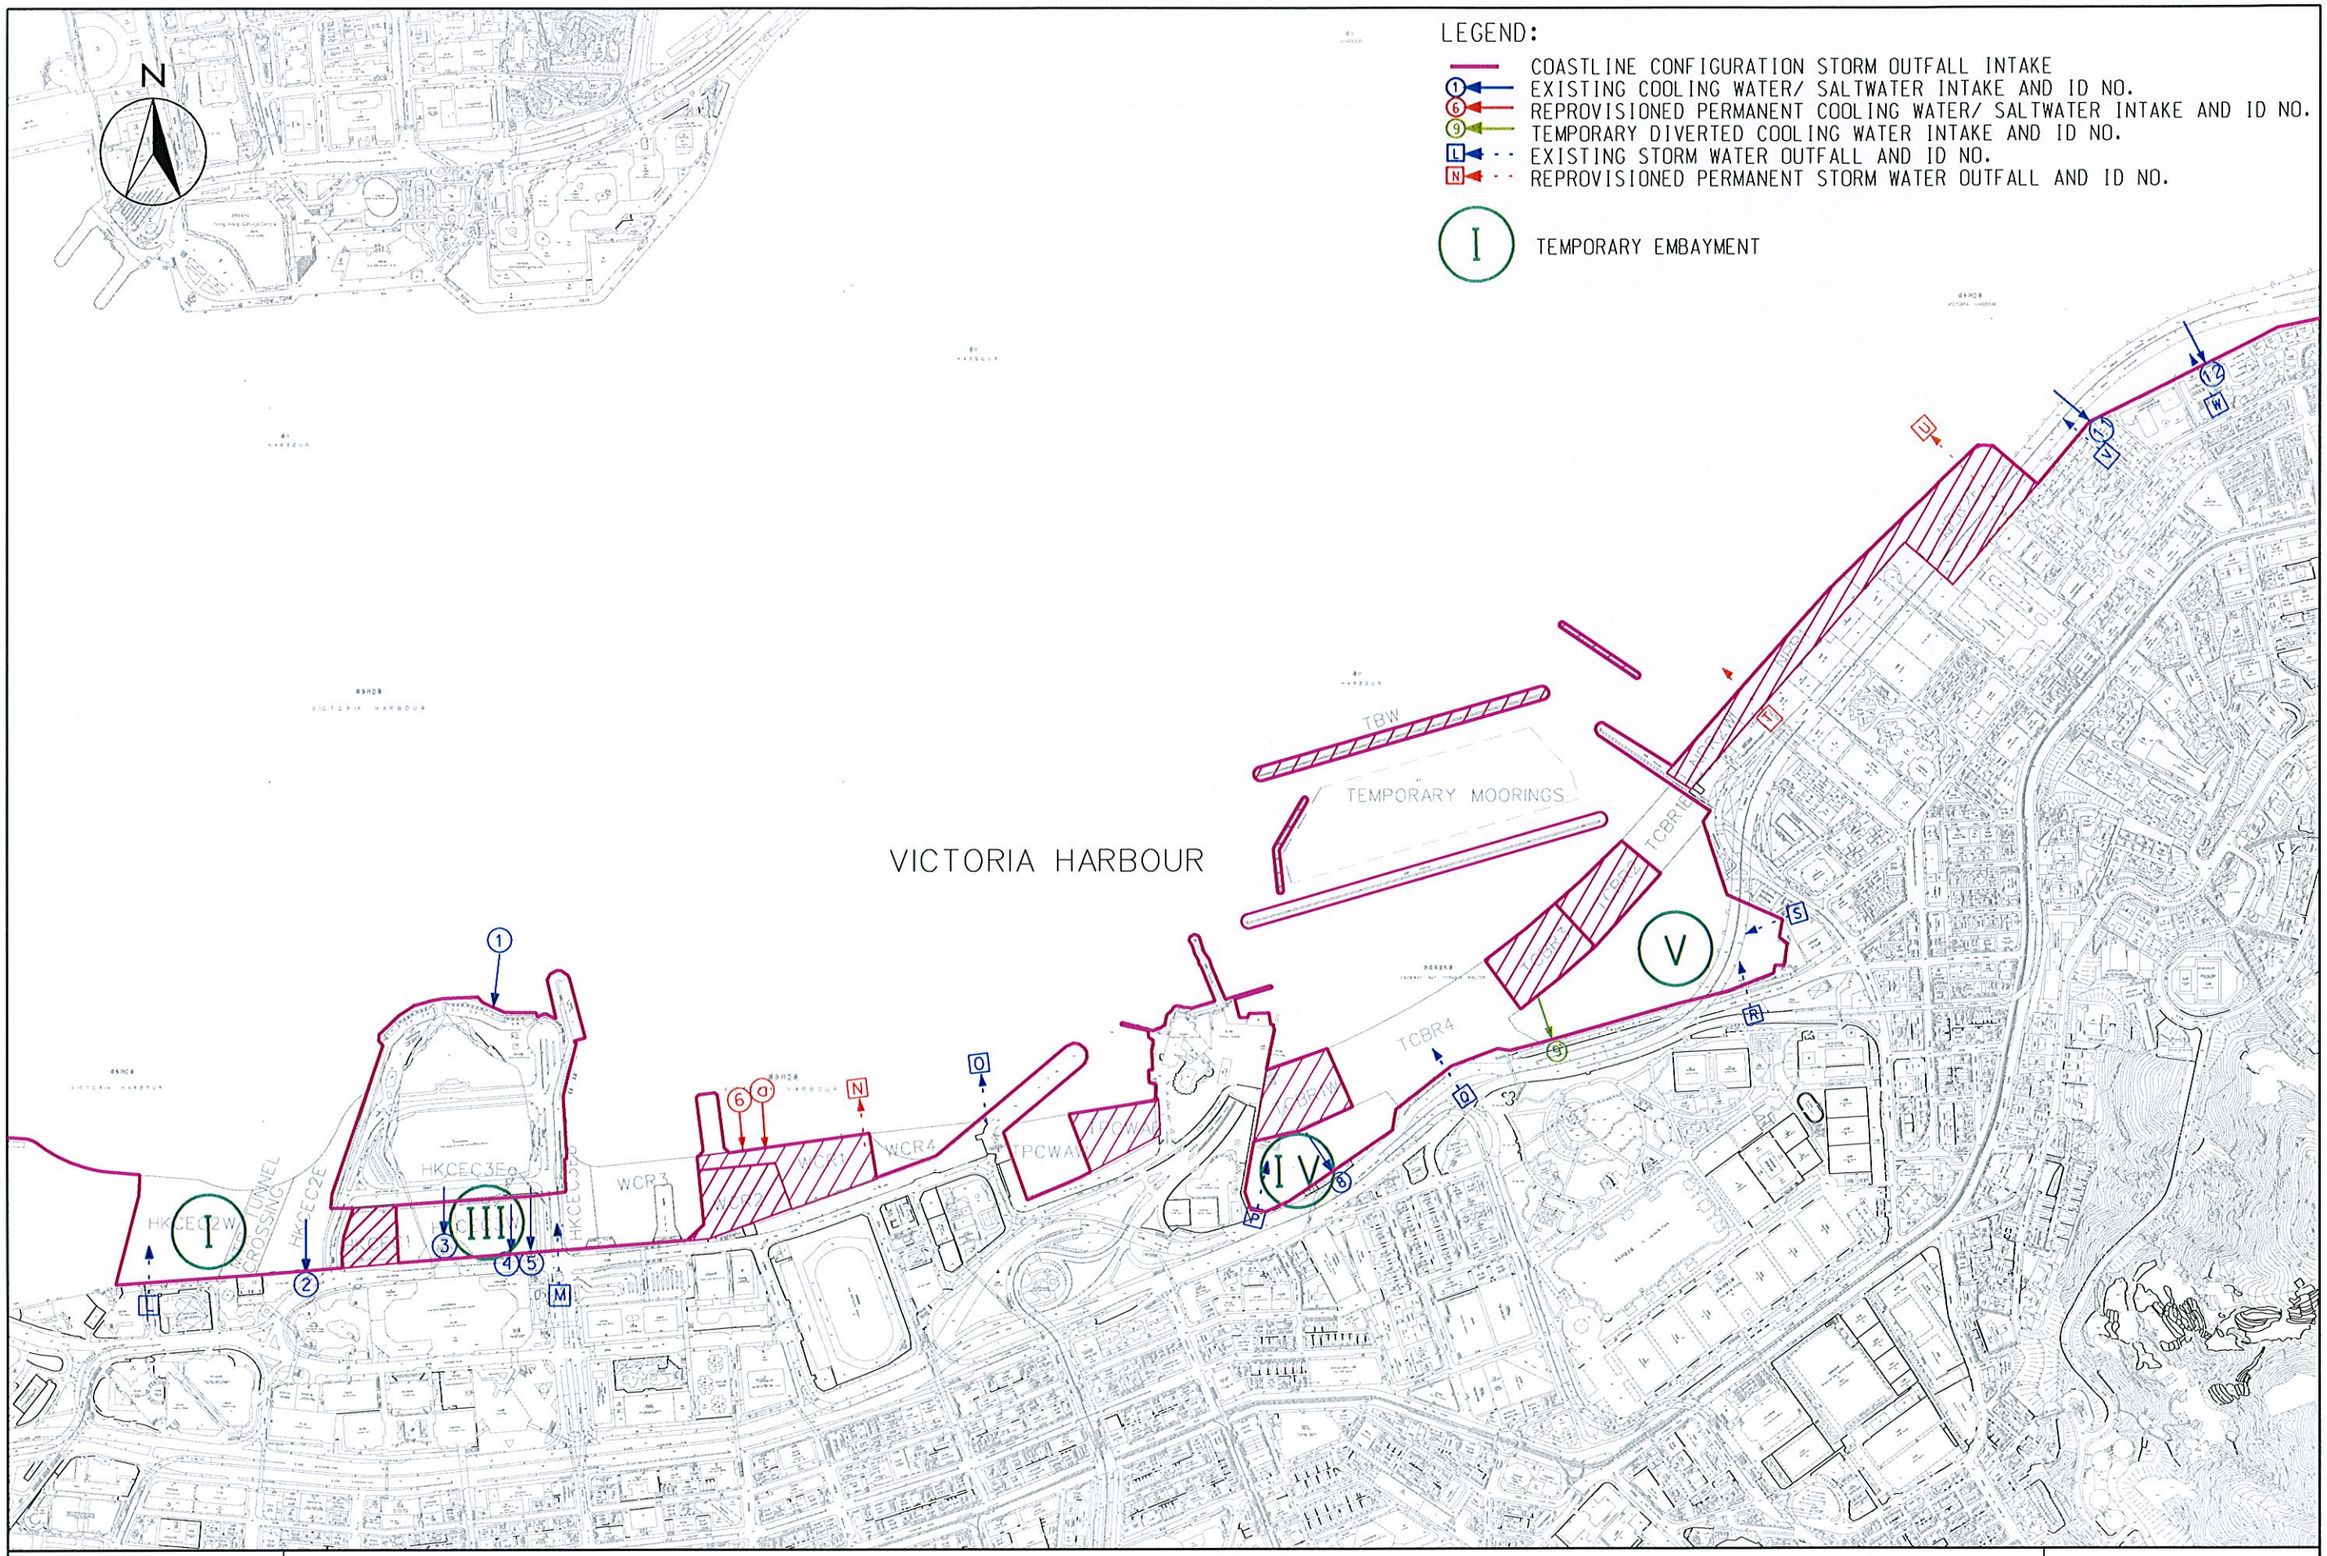

MAUNSELL | AECOM

Maunsell Consultants Asia Ltd

WAN CHAI DEVELOPMENT PHASE II - PLANNING AND ENGINEERING REVIEW

TEMPORARY EMBAYMENT UNDER CONSTRUCTION SCENARIO 3C

FIGURE 5.11

P:/60017193/REPORT/DRAWINGS/DRAFTEIA-0709/WQ/5.11.DGN SCALE 1:8000 (A3)