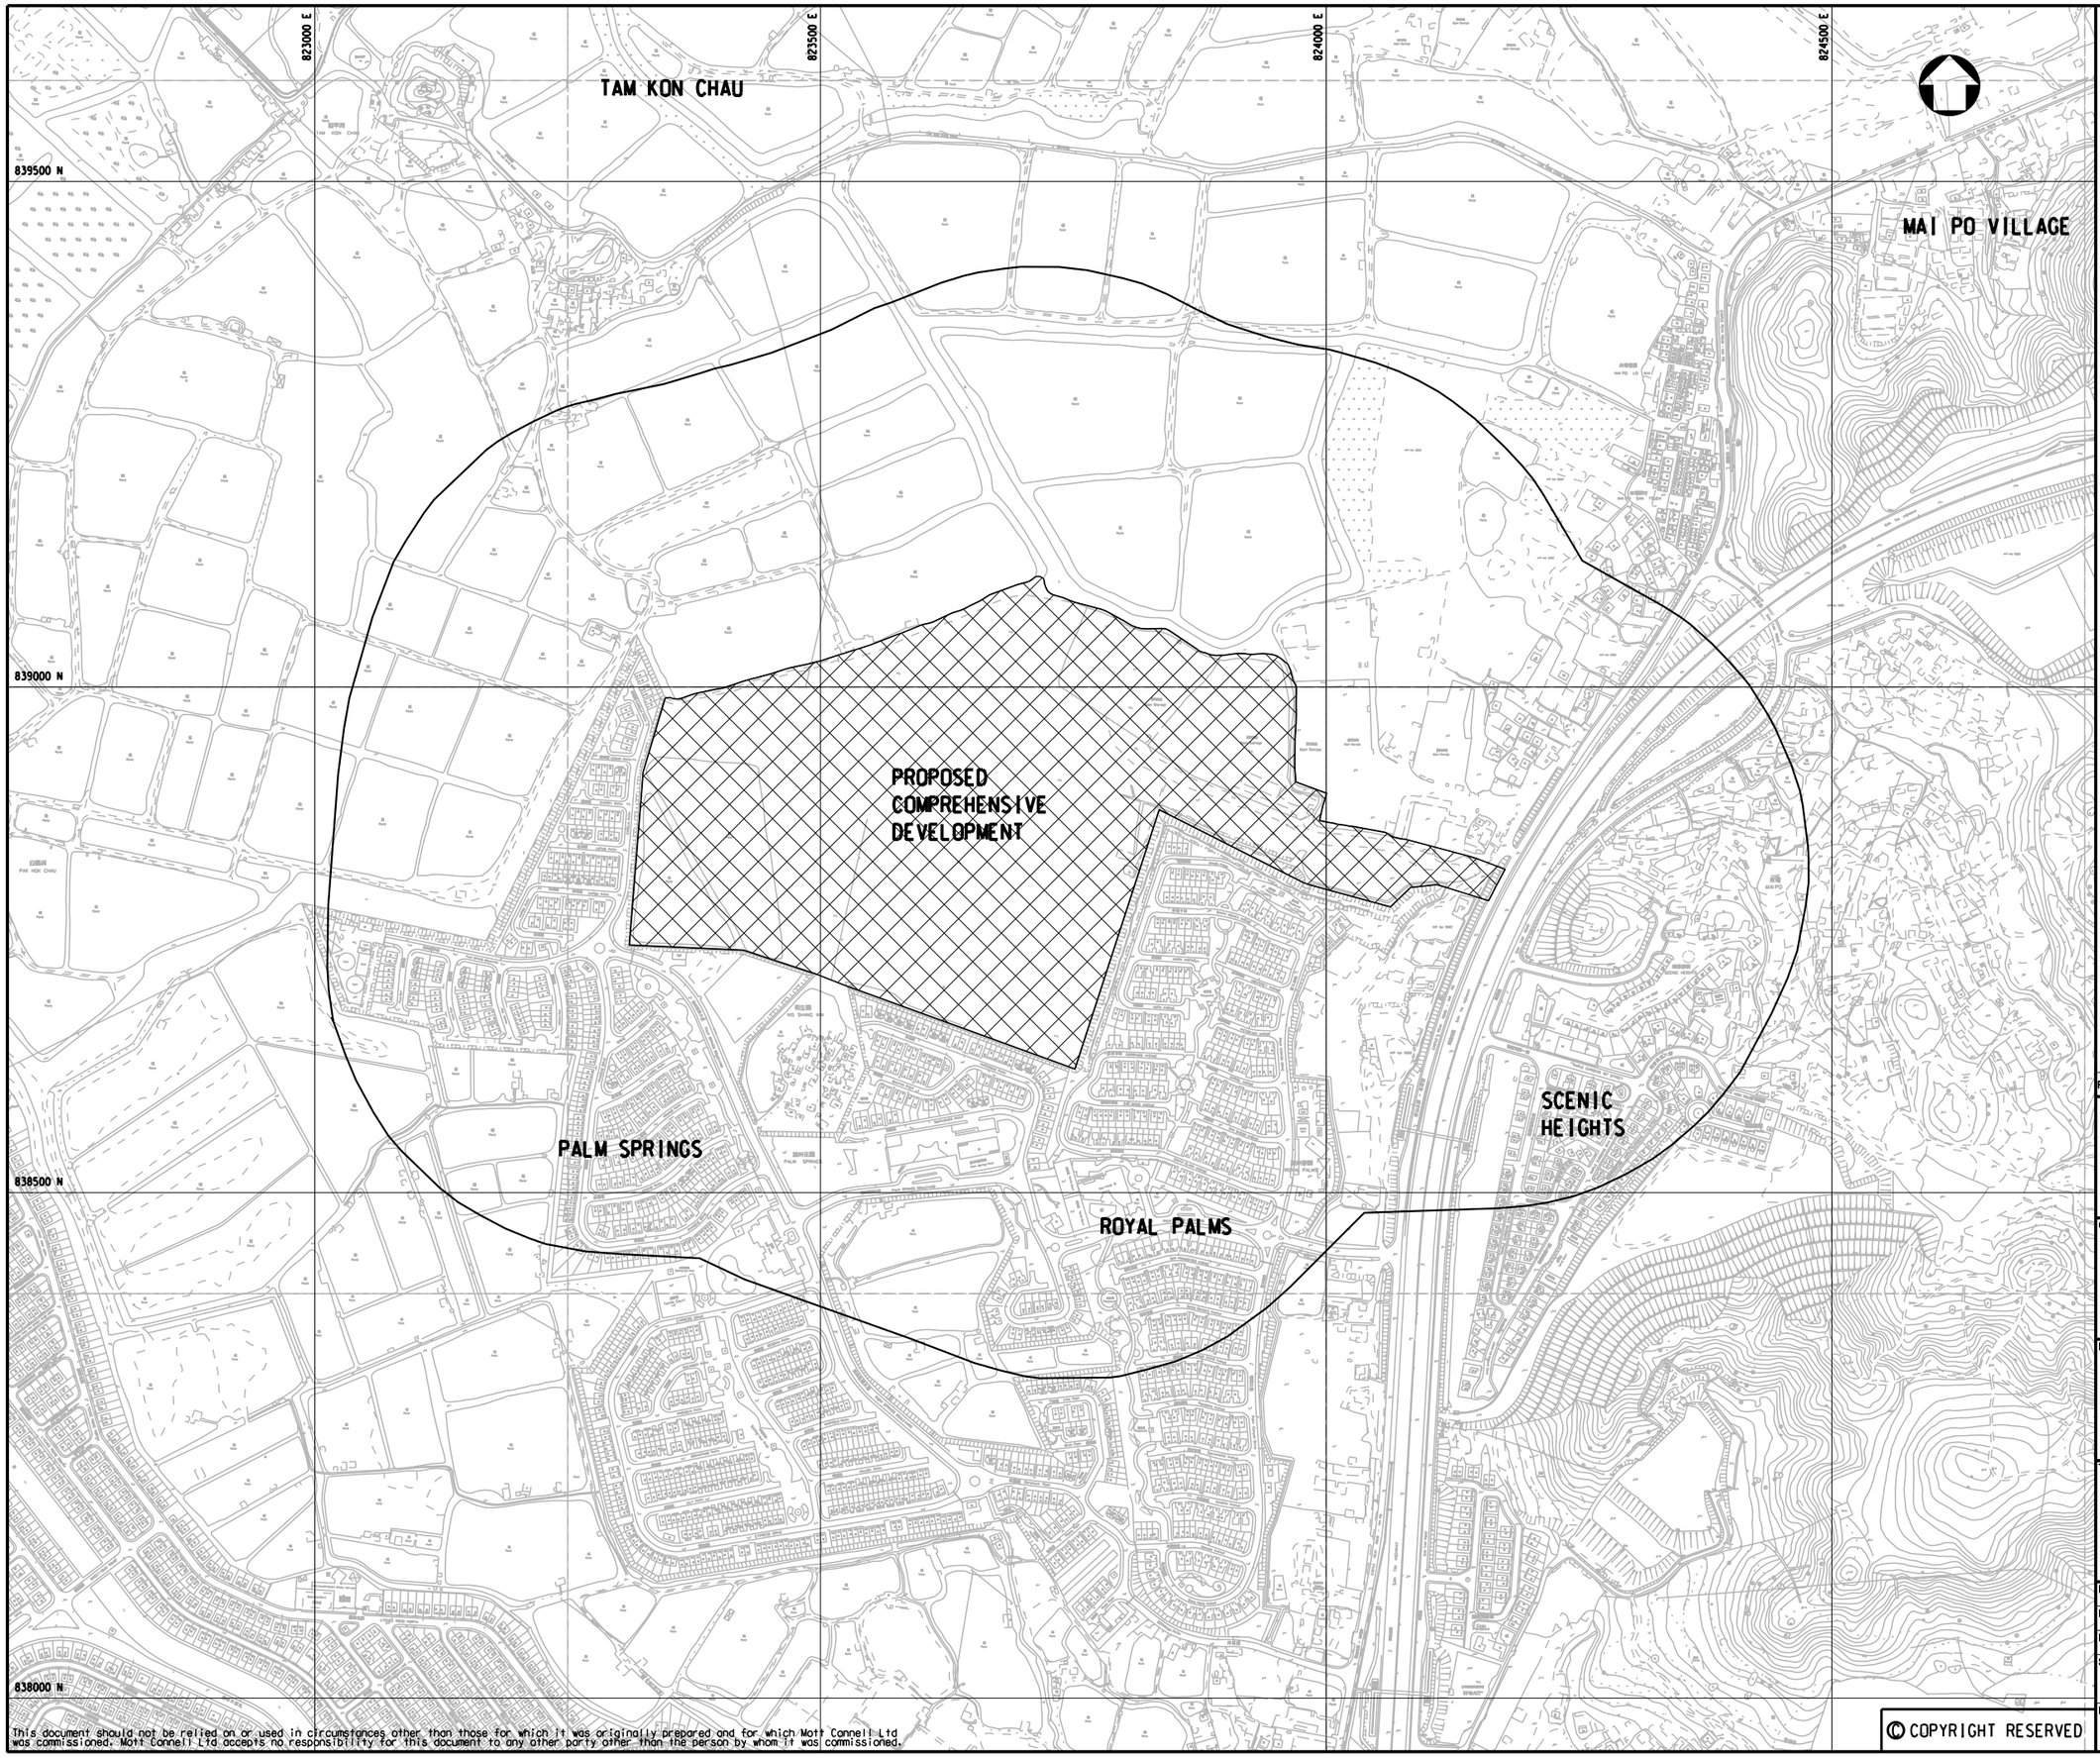

LEGENDS:

ASSESSMENT AREA
(300m FROM PROJECT AREA)

PROPOSED COMPREHENSIVE DEVELOPMENT

Rev	Date	Drawn	Description	Ch'k'd	App'd

Mott Connell Limited
40/F Hopewell Centre
183 Queen's Road East
Hong Kong

Tel 2828 5757
Fax 2827 1823
Wed www.mottmac.com

Client

PROFIT POINT ENTERPRISES LTD

Project

PROPOSED COMPREHENSIVE DEVELOPMENT
AT WO SHANG WAI, YUEN LONG

Title

ASSESSMENT AREA OF THE
PROPOSED DEVELOPMENT SITE

Designed	CWK		Eng.Chk.		
Drawn	TSG		Coordination		
Dwg.Chk.	CWK		Approved	AFK	

Scale 1:6000@A3

Project

Status

CAD File J:\22I005\REPORT\ENV\EIA.REPORT(080130)\env-fig4.1.dgn

Drawing No. FIGURE 4.1

Rev 1

This document should not be relied on or used in circumstances other than those for which it was originally prepared and for which Mott Connell Ltd was commissioned. Mott Connell Ltd accepts no responsibility for this document to any other party other than the person by whom it was commissioned.

© COPYRIGHT RESERVED