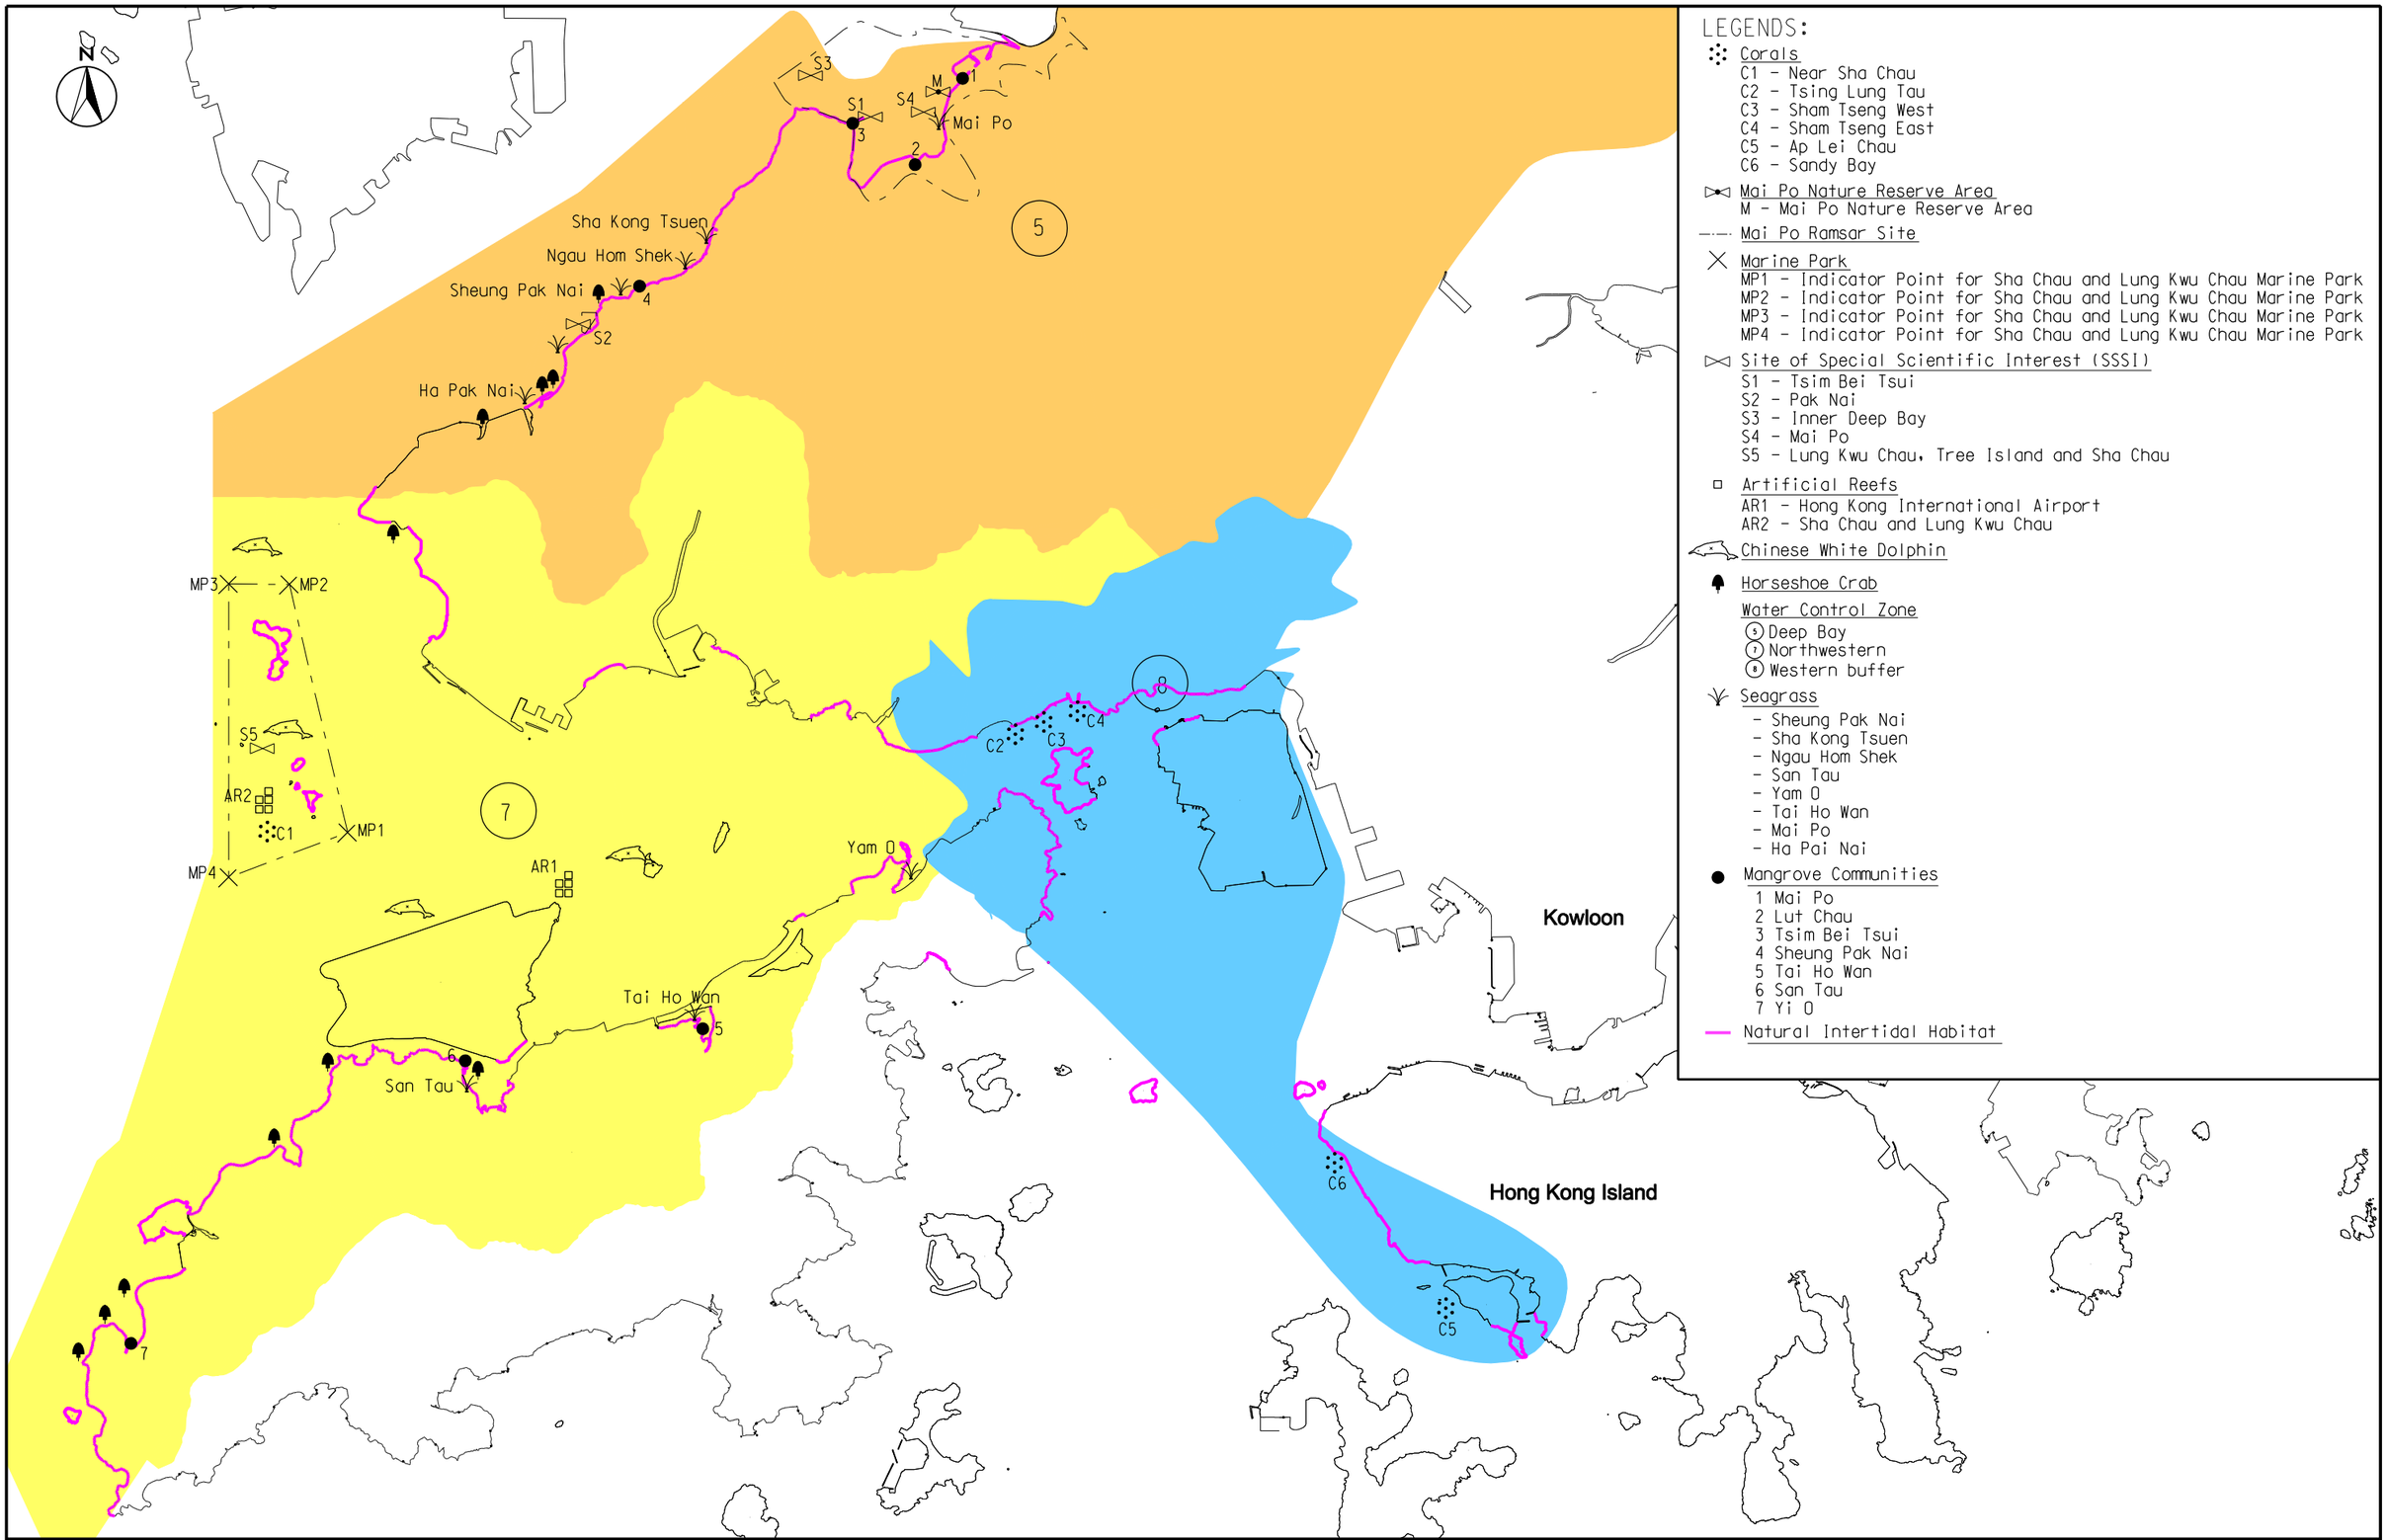

MAUNSELL | AECOM
Metcalf and Eddy Ltd

Agreement No. CE 51 / 2002 (DS)
Upgrading of Pillar Point Sewage Treatment Works - Investigation, Design and Construction

LOCATIONS OF ECOLOGICAL RESOURCES

SCALE	N.T.S.	DATE	MAR 08
CHECK	AKYC	DRAWN	ILMW
JOB No.	A06205	DRAWING No. 6.1	REV –

P:/60017222/CAD/Drawing/Report/Draft EIA UV/Mar08