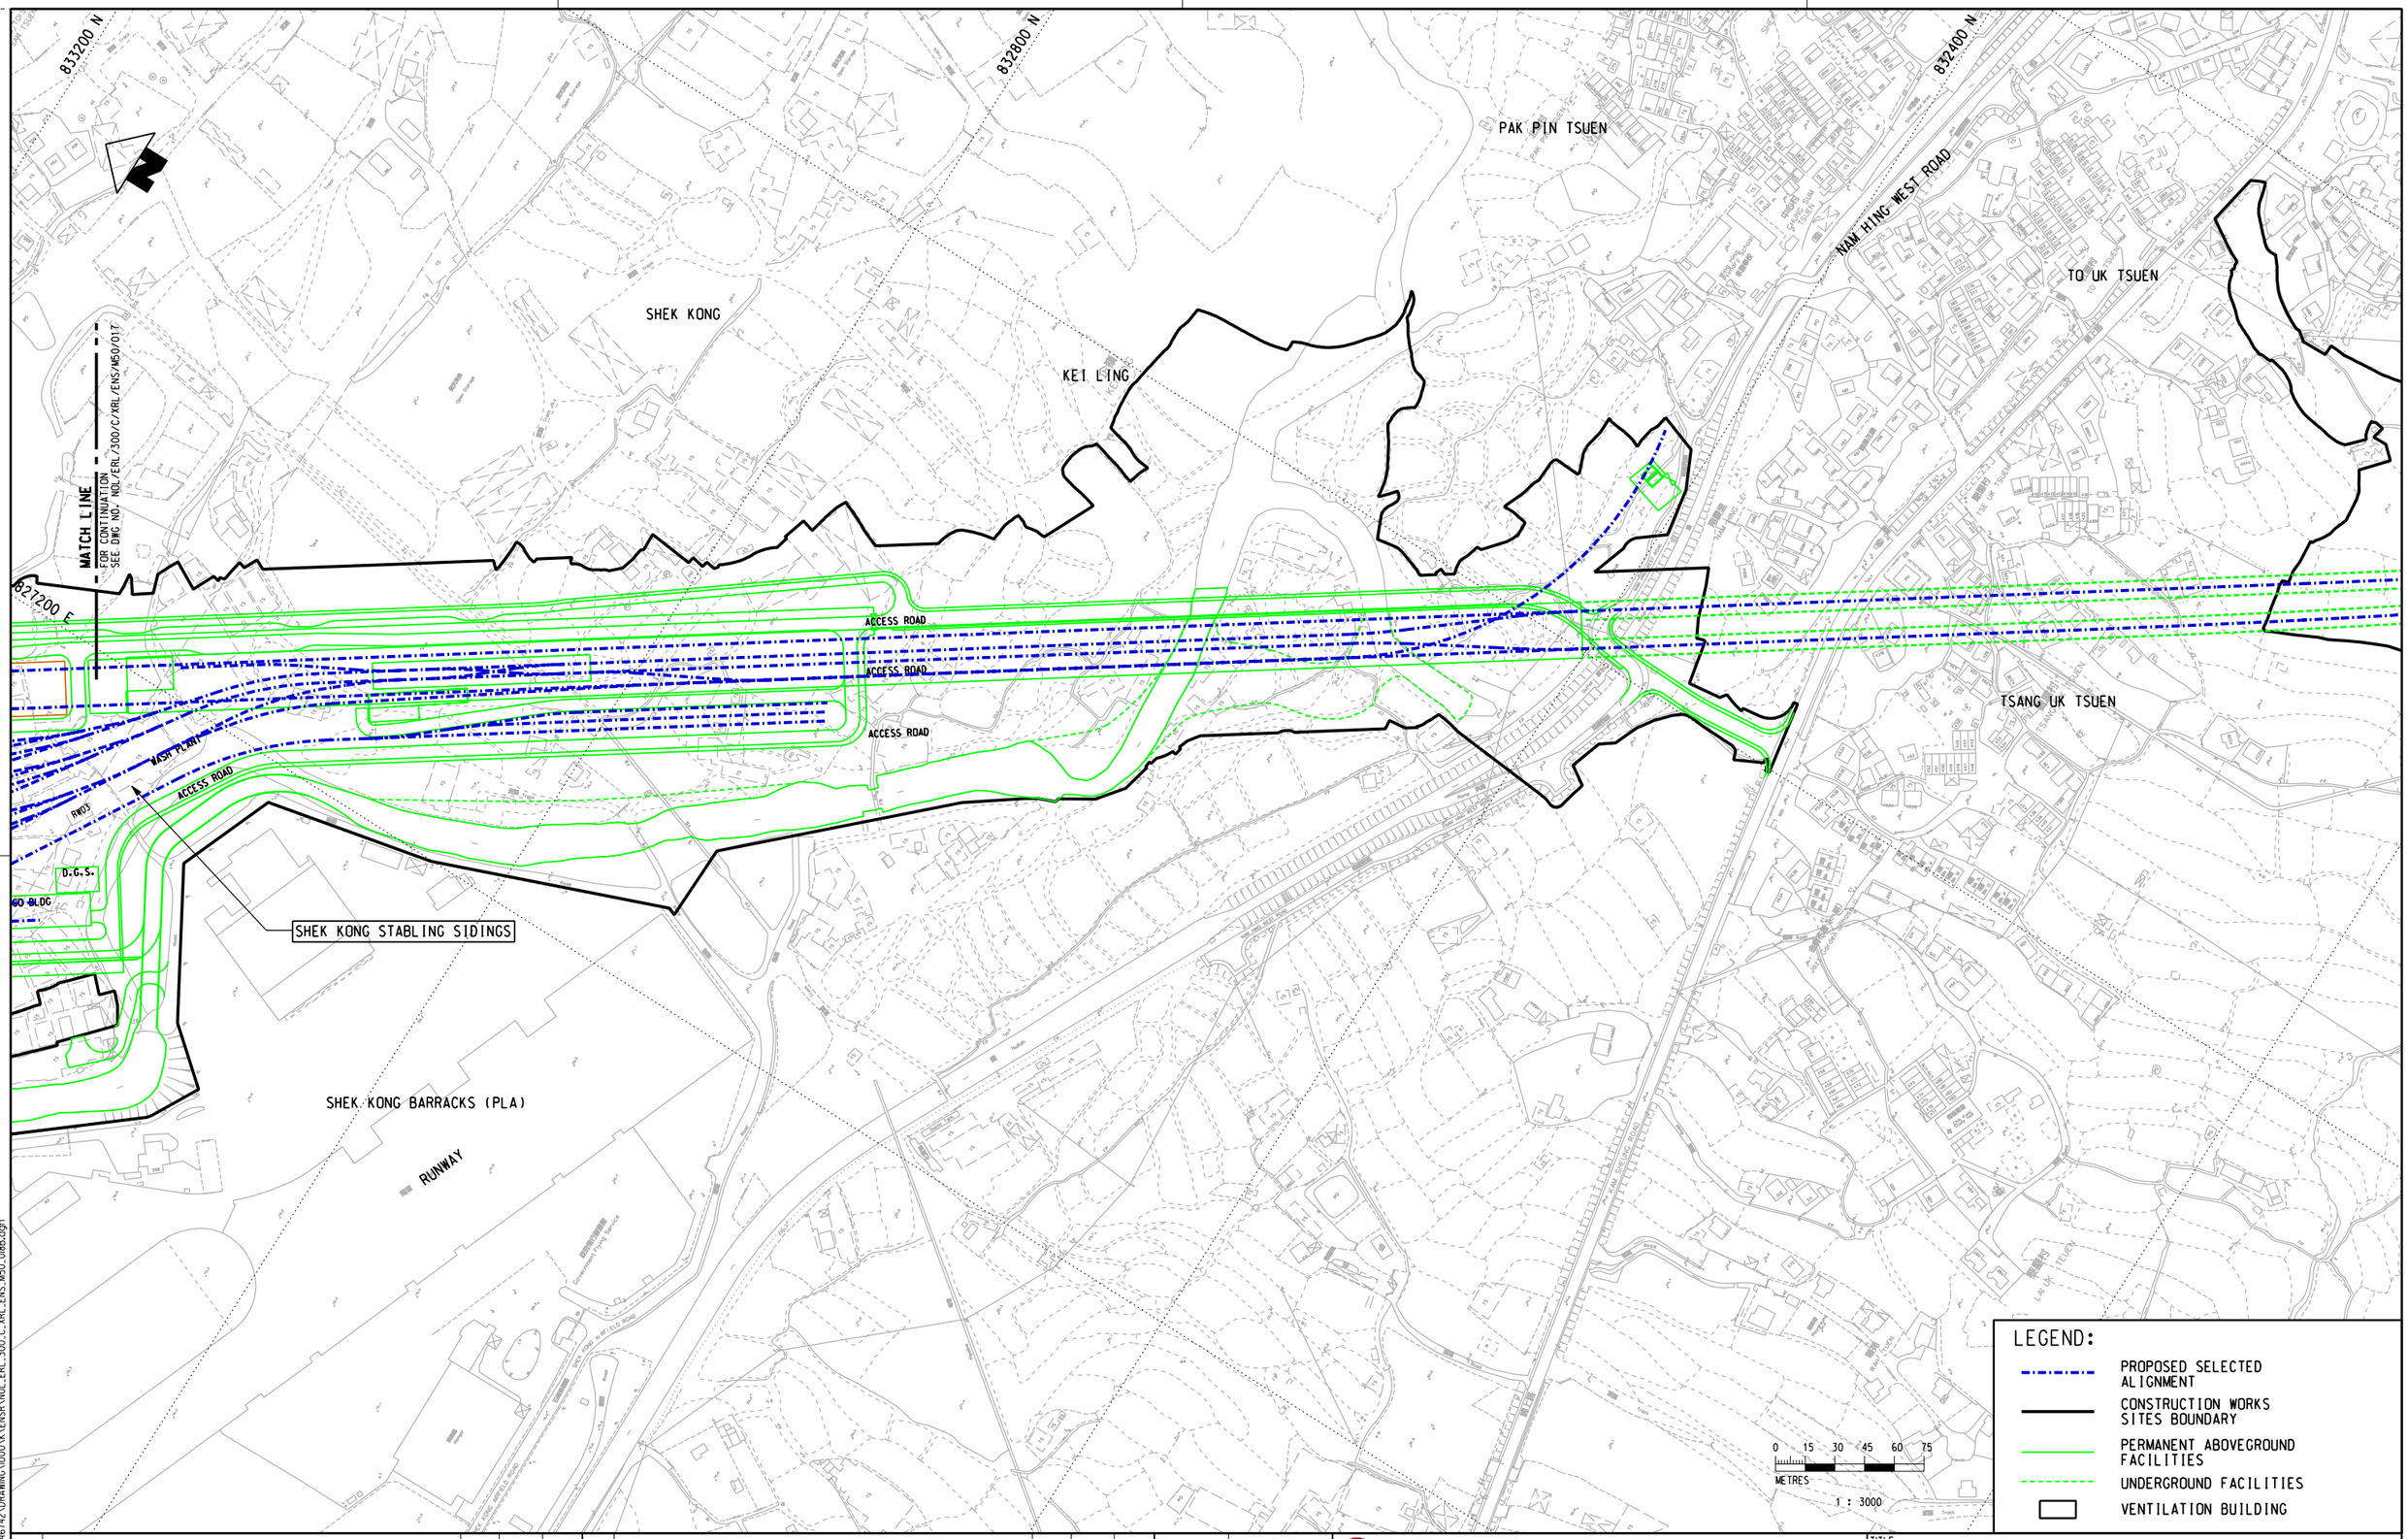

PLOT DRV: R:\ustnset\MTRPLOTDRVER\WINDOWS\A3 COLOUR.pltr
MODEL NAME: Default PRINTED BY: WLK 2009-5-14 8:50:00
FILENAME: p:\projects\600462\DRAWING\000\XX\ENSR\NOL_ERL_300_C_XRL_ENS_M50_018B.dgn

REV	DESCRIPTION	BY	DATE	APPROVED

REV	DESCRIPTION	BY	DATE	APPROVED

DRAWN	GXH
DESIGNED	TWF
CHECKED	KCC
APPROVED	PL
DATE	19/AUG./2008

DO NOT SCALE DRAWINGS. ALL DIMENSIONS SHALL BE VERIFIED ON SITE.
© MTR CORPORATION LIMITED 2008 COPYRIGHT IN RESPECT OF THIS DRAWING / DOCUMENT IS OWNED BY THE MTR CORPORATION LIMITED OF HONG KONG. NO REPRODUCTION OF THE DRAWING / DOCUMENT OR ANY PART BY WHATEVER MEANS IS PERMITTED WITHOUT THE PRIOR WRITTEN CONSENT OF THE MTR CORPORATION LIMITED.

MTR
EXPRESS RAIL LINK
ORIGINATOR
ENSR | AECOM
CADD REF.
NOL_ERL_300_C_XRL_ENS_M50_018B.dgn

TITLE
NOL / ERL-300
ENVIRONMENTAL IMPACT ASSESSMENT
SHEK KONG STABLING SIDINGS AND EMERGENCY RESCUE STATION - SITE PLAN

SCALE	FIGURE NO.	REV.
1 : 3000 (A3)	NOL/ERL/300/C/XRL/ENS/M50/018	B