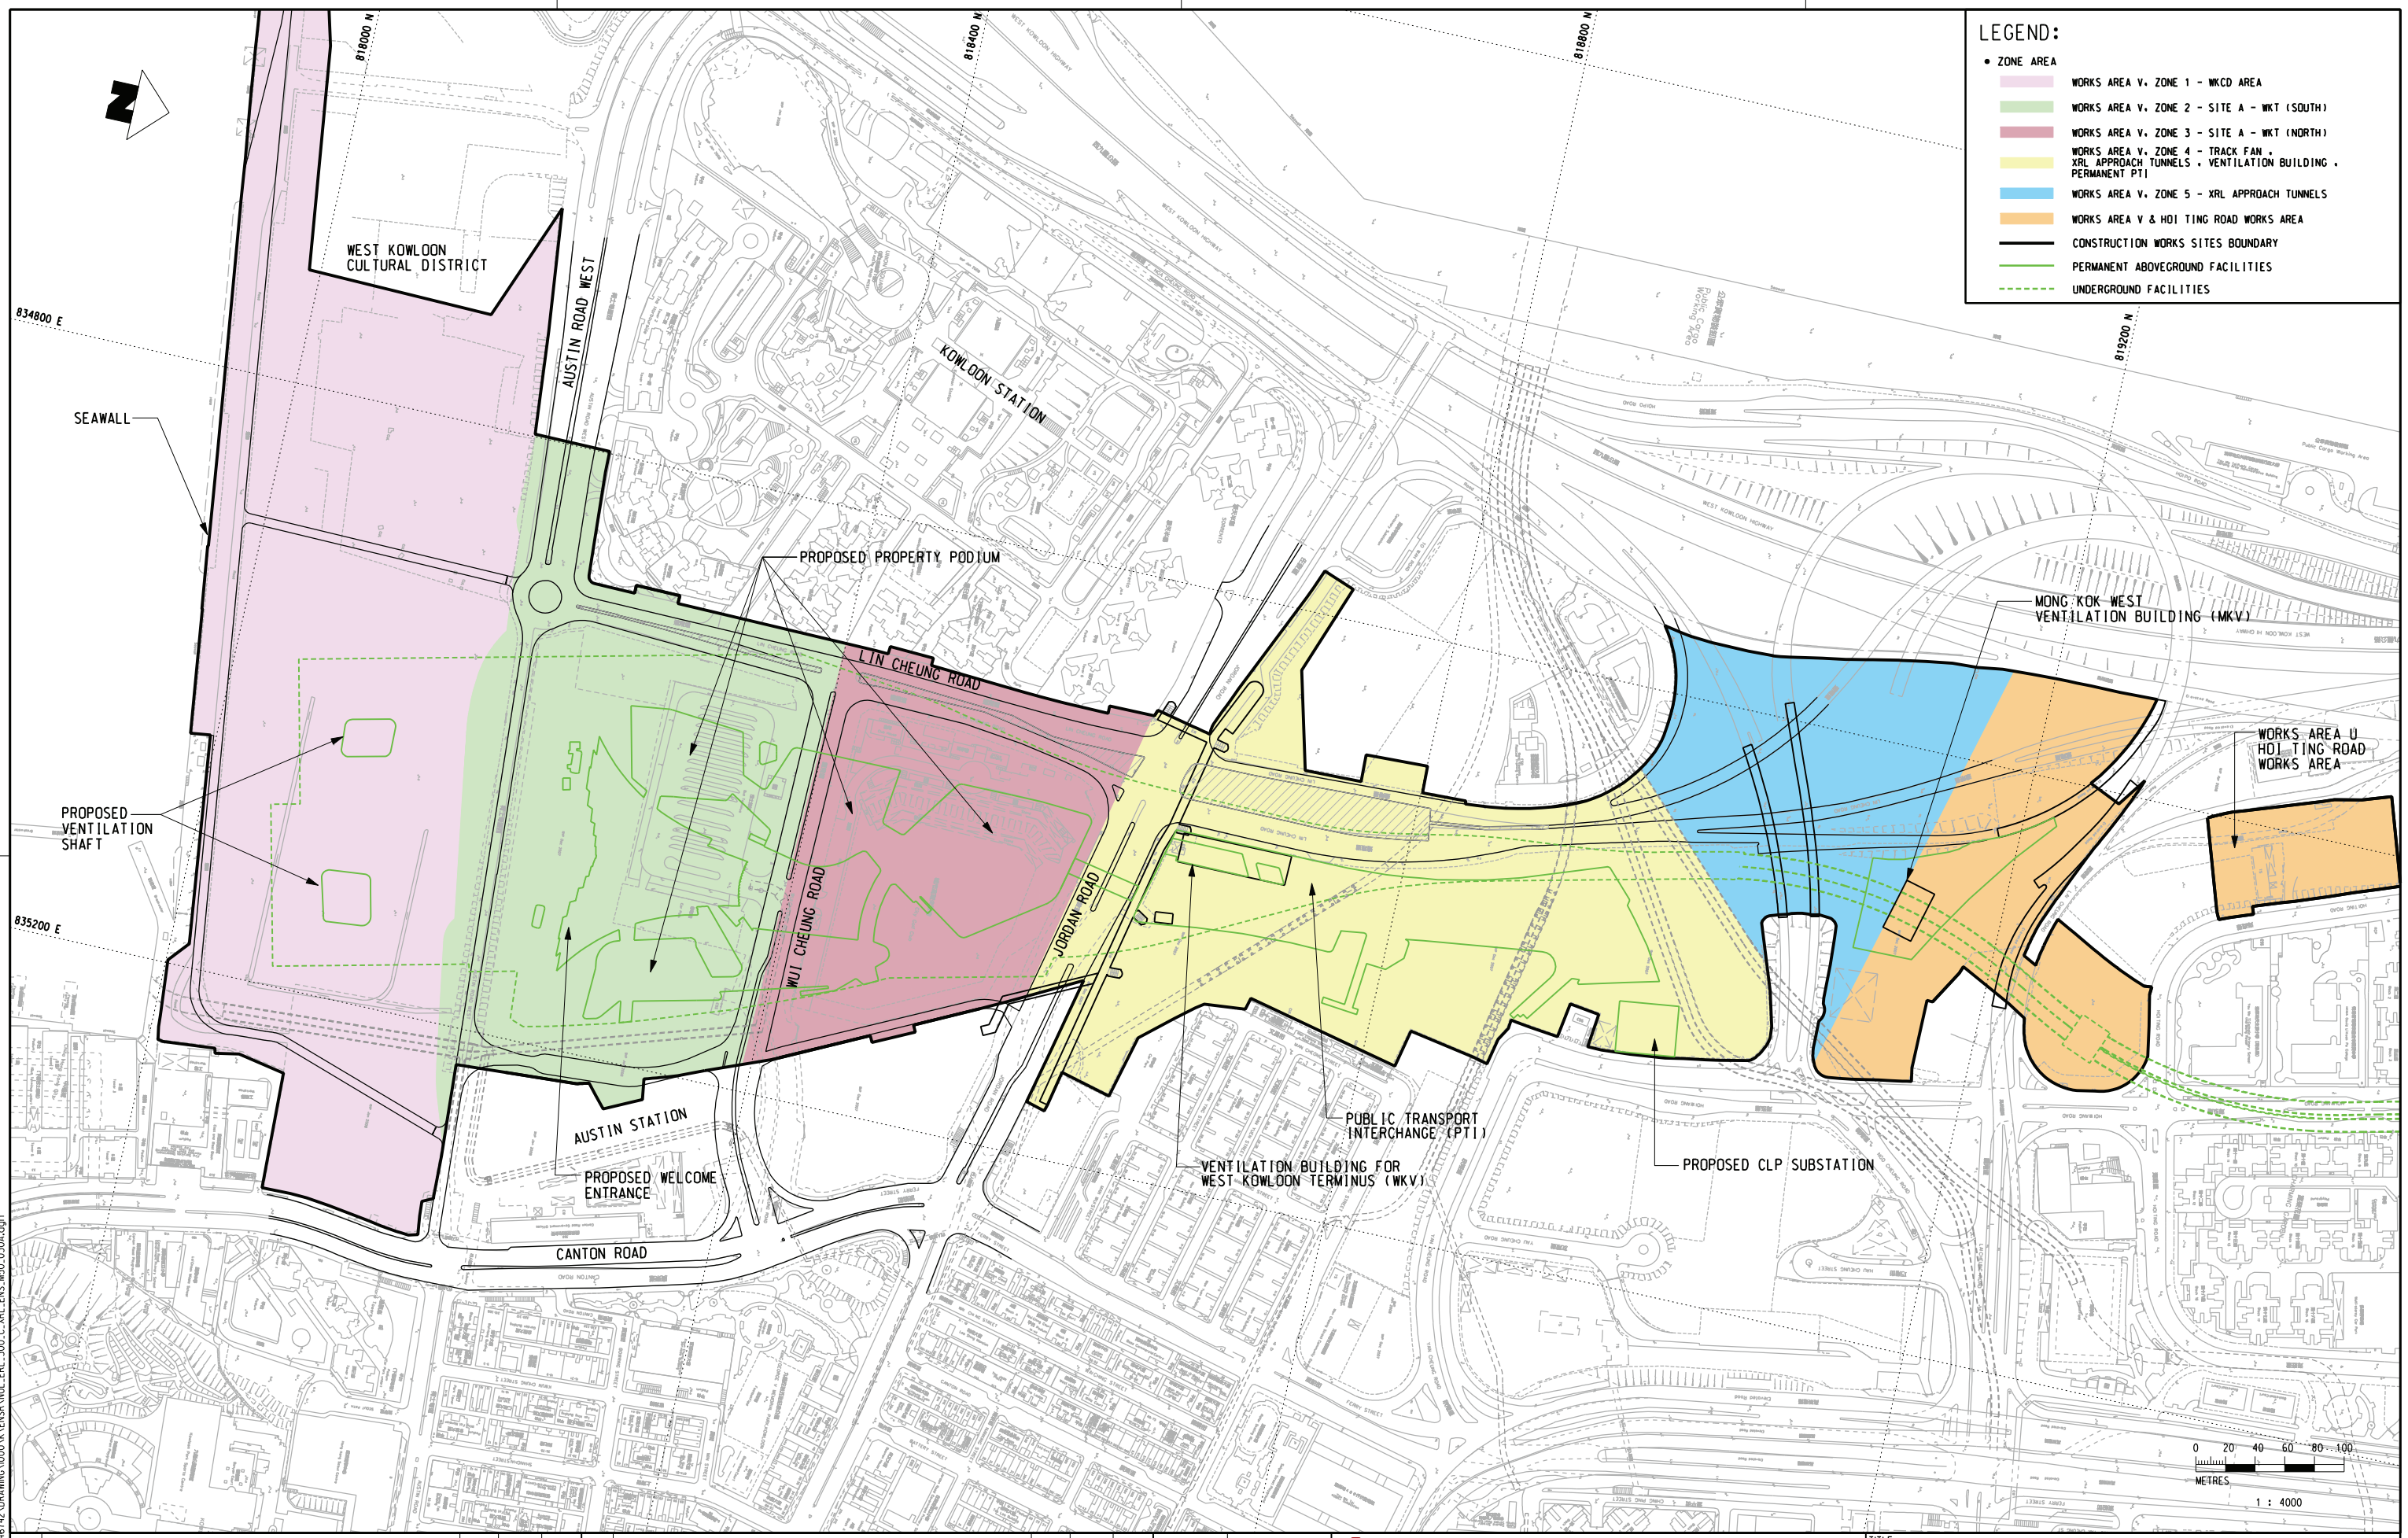

REV	DESCRIPTION	BY	DATE	APPROVED
A	FIRST ISSUE	PTC		KC

DRAWN	YJP
DESIGNED	TWF
CHECKED	PTC
APPROVED	KC
DATE	09/FEB/2009

DO NOT SCALE DRAWINGS. ALL DIMENSIONS SHALL BE VERIFIED ON SITE.
© MTR CORPORATION LIMITED 2008 COPYRIGHT IN RESPECT OF THIS DRAWING / DOCUMENT IS OWNED BY THE MTR CORPORATION LIMITED OF HONG KONG. NO REPRODUCTION OF THE DRAWING / DOCUMENT OR ANY PART BY WHATEVER MEANS IS PERMITTED WITHOUT THE PRIOR WRITTEN CONSENT OF THE MTR CORPORATION LIMITED.

MTR

EXPRESS RAIL LINK

ORIGINATOR

ENSR | AECOM

CADD REF. NOL_ERL_300_C_XRL_ENS_M50_030A.dgn

TITLE

NOL / ERL-300
ENVIRONMENTAL IMPACT ASSESSMENT
ZONING PLAN FOR WKT CONSTRUCTION

SCALE 1 : 4000 (A3)

FIGURE NO. NOL/ERL/300/C/XRL/ENS/M50/030

REV. A

PLOT DRV: R:\ustnset\MTR\PLOTDRIVER\WINDOWS\A3 COLOUR.plt
MODELNAME: TRACKLAS PRINTED BY: youjq 2009-5-7 11:59:40
FILENAME: p:\projects\60046742\DRAWING\000\K\ENSR\NOL_ERL_300_C_XRL_ENS_M50_030A.dgn