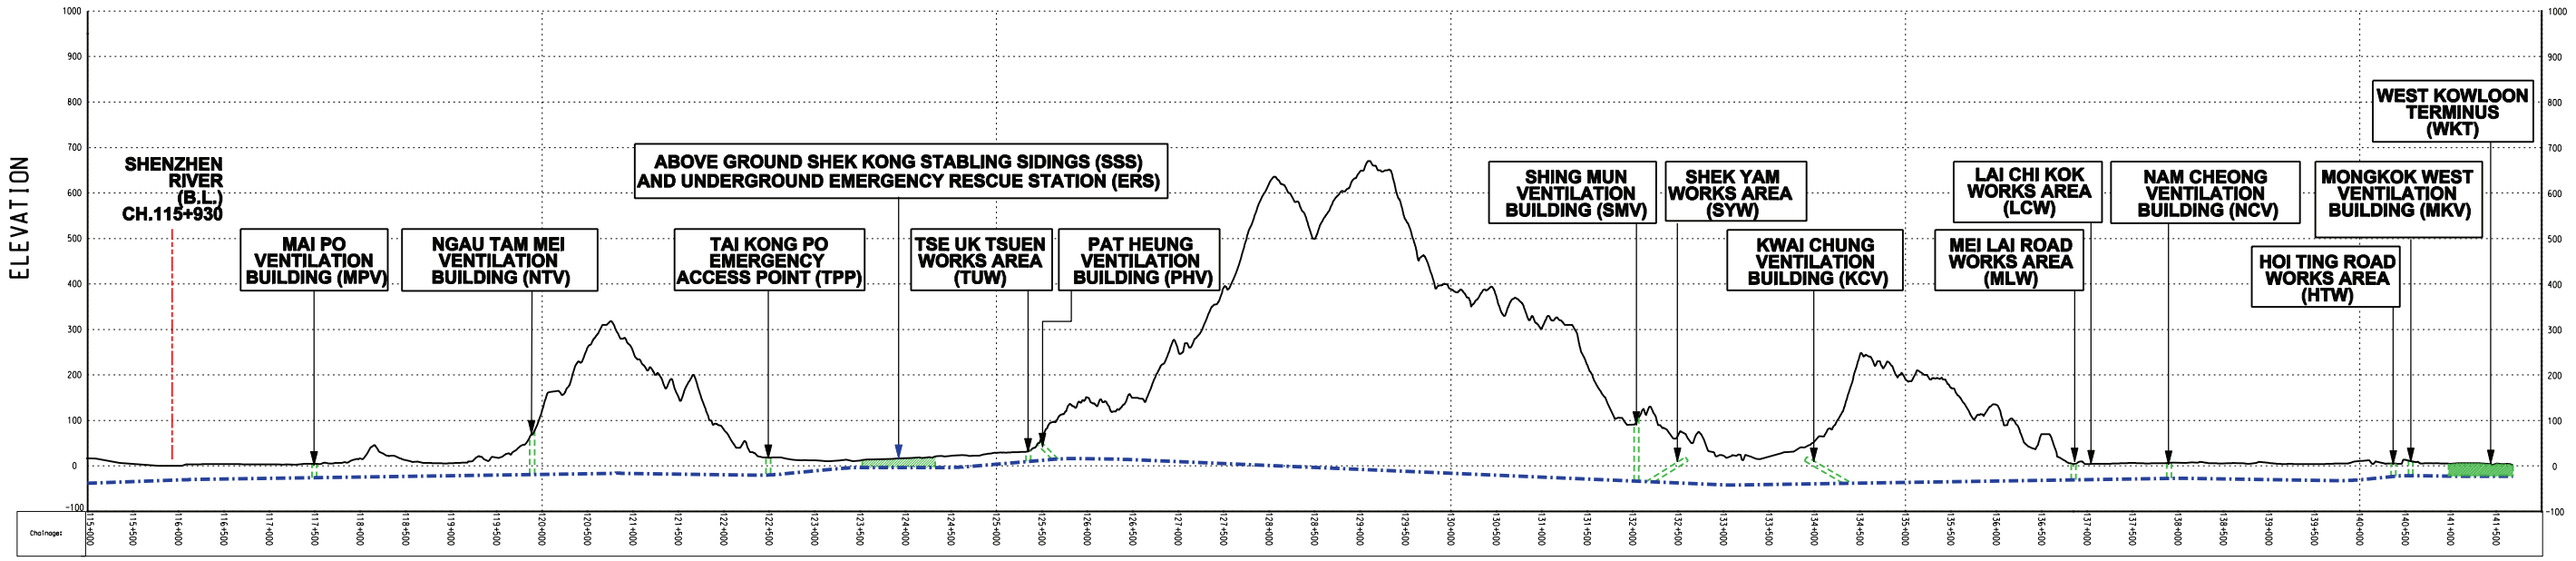

CONSTRUCTION METHOD

LEGEND:

C & C	CUT & COVER
D & B	DRILL & BLAST TUNNEL
TBM	TUNNEL BORING MACHINE TUNNEL

NOTE:

ALL CONSTRUCTION SHAFTS AND VENTILATION BUILDINGS WILL BE CONSTRUCTED BY CUT AND COVER METHOD

REV	DESCRIPTION	BY	DATE	APPROVED

DRAWN	YJP
DESIGNED	TWF
CHECKED	KCC
APPROVED	PL
DATE	06/FEB./2009

DO NOT SCALE DRAWINGS. ALL DIMENSIONS SHALL BE VERIFIED ON SITE.
© MTR CORPORATION LIMITED 2008 COPYRIGHT IN RESPECT OF THIS DRAWING / DOCUMENT IS OWNED BY THE MTR CORPORATION LIMITED OF HONG KONG. NO REPRODUCTION OF THE DRAWING / DOCUMENT OR ANY PART BY WHATEVER MEANS IS PERMITTED WITHOUT THE PRIOR WRITTEN CONSENT OF THE MTR CORPORATION LIMITED.

MTR

EXPRESS RAIL LINK

ORIGINATOR

ENSR | AECOM

CADD REF. NOL_ERL_300_C_XRL_ENS_M50_035B.dgn

TITLE

NOL / ERL-300
ENVIRONMENTAL IMPACT ASSESSMENT
ALIGNMENT VERTICAL PROFILE

SCALE	FIGURE NO.	REV.
N.T.S.	NOL/ERL/300/C/XRL/ENS/M50/035	B

PLOT DRV: R:\ustnset\MFR\PLOTDRVER\WINDOWS\A3 COLOUR.pltPRINTED BY: wuk 2009-6-20 16:12:00
MODELNAME: Default
FILENAME: p:\projects\600462\DRAWING\000\XX\ENSR\NOL_ERL_300_C_XRL_ENS_M50_035B.dgn