


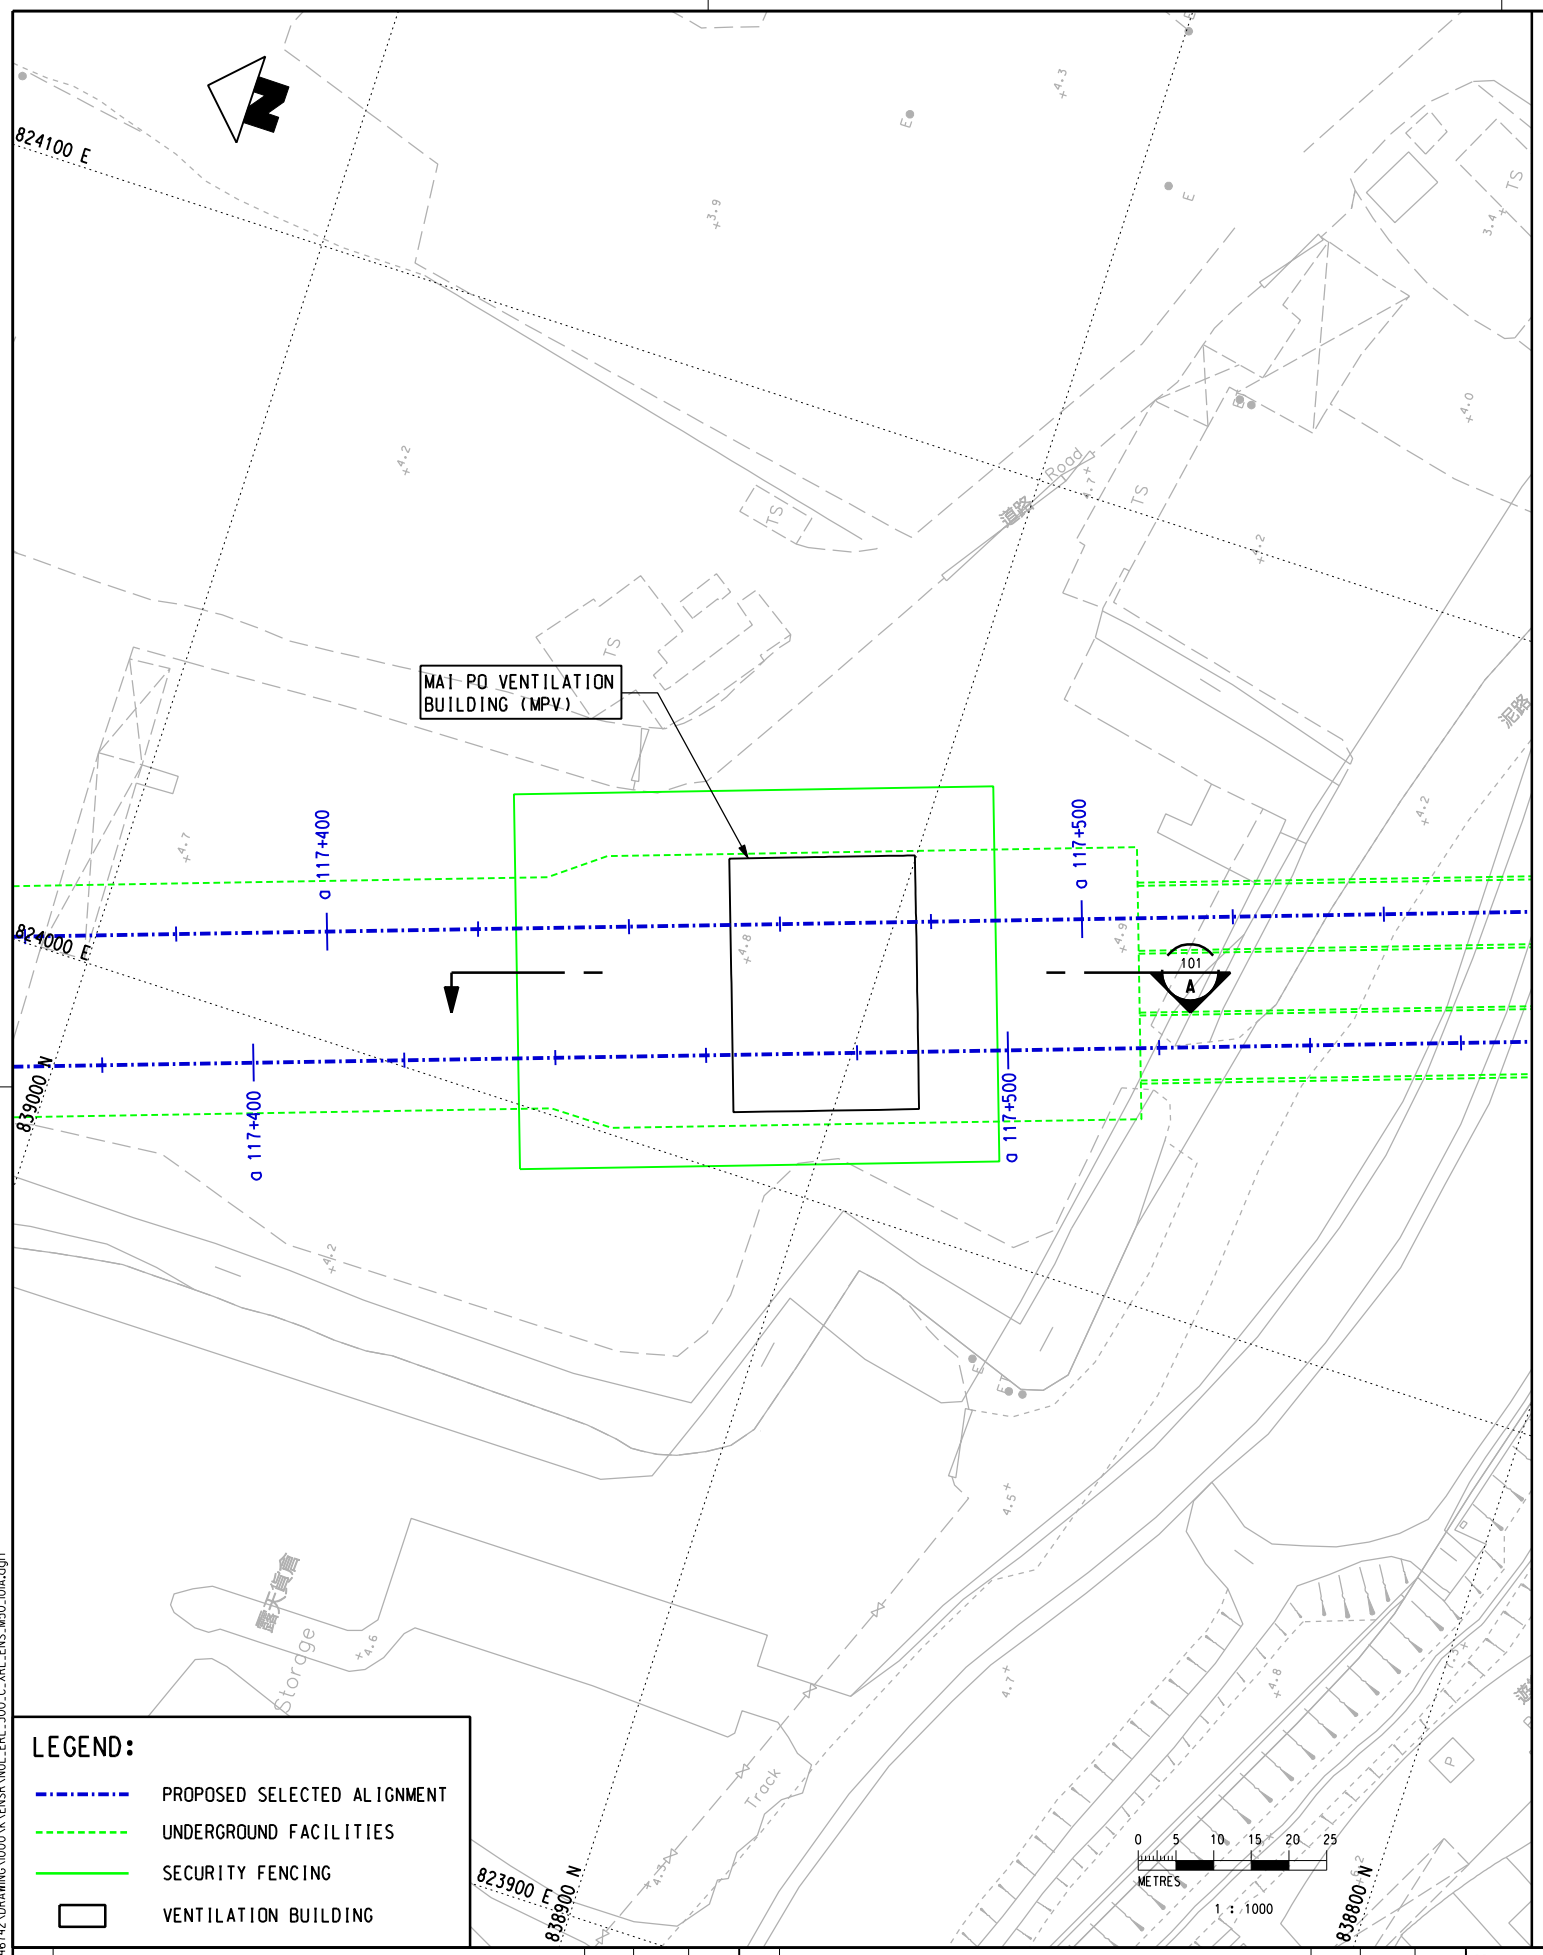


SECTION A / 101
SCALE 1 : 250

| REV | DESCRIPTION | BY | DATE | APPROVED | REV | DESCRIPTION | BY | DATE | APPROVED |
|---|---|---|---|---|---|---|---|---|---|
| | | | | | | | | | |

| | |
|---|---|
| DRAWN | GXH |
| DESIGNED | TWF |
| CHECKED | KCC |
| APPROVED | PL |
| DATE | 19/AUG./2008 |

DO NOT SCALE DRAWINGS. ALL DIMENSIONS SHALL BE VERIFIED ON SITE.
© MTR CORPORATION LIMITED 2008 COPYRIGHT IN RESPECT OF THIS DRAWING / DOCUMENT IS OWNED BY THE MTR CORPORATION LIMITED OF HONG KONG. NO REPRODUCTION OF THE DRAWING / DOCUMENT OR ANY PART BY WHATEVER MEANS IS PERMITTED WITHOUT THE PRIOR WRITTEN CONSENT OF THE MTR CORPORATION LIMITED.

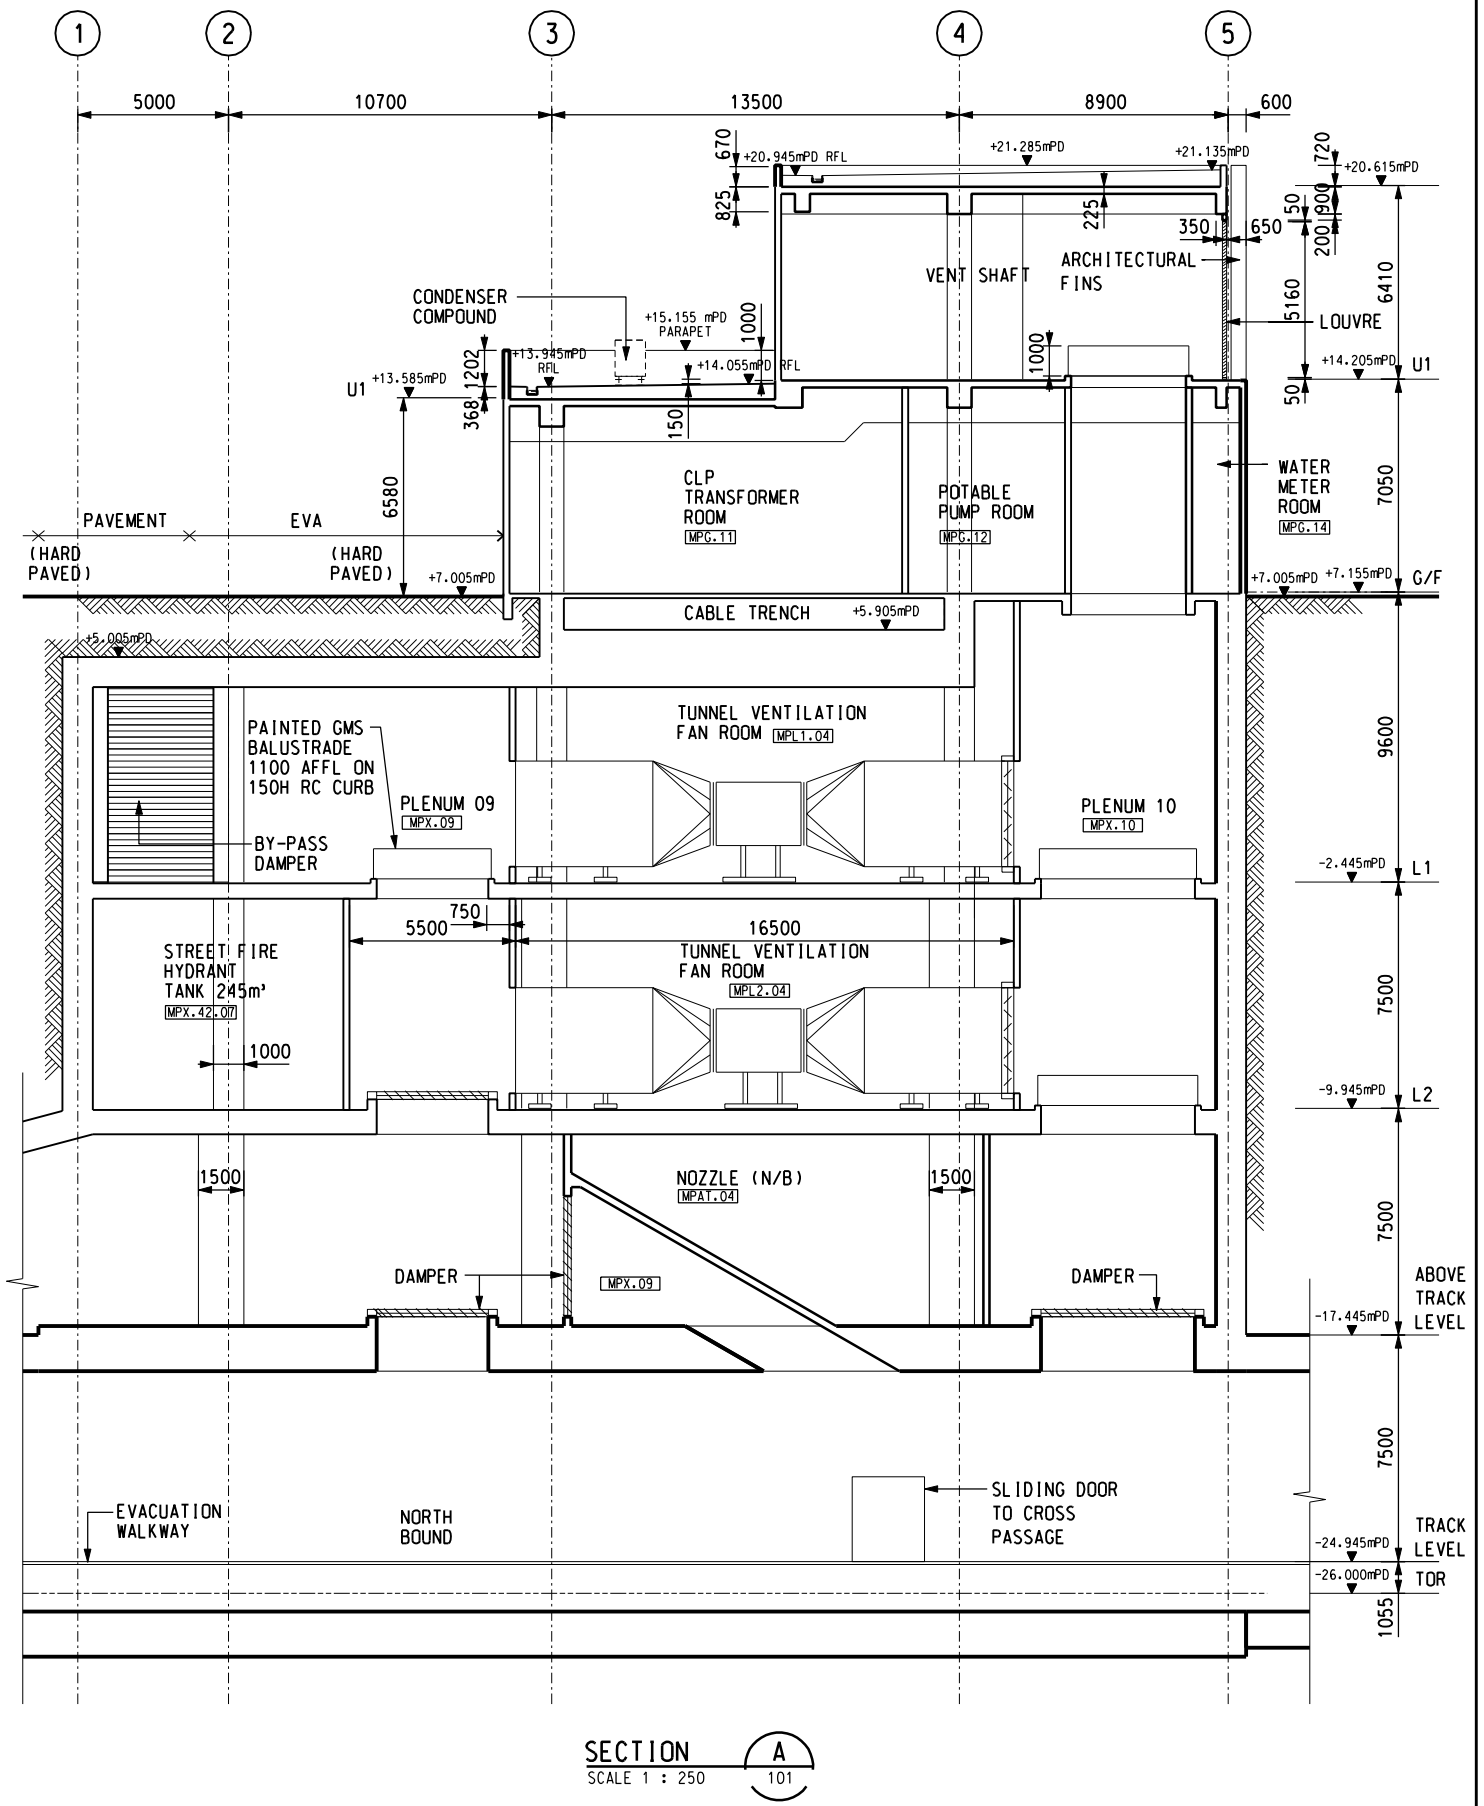MTR
EXPRESS RAIL LINK
ORIGINATOR
ENSR | AECOM
CADD REF.
NOL_ERL_300_C_XRL_ENS_M50_101A.dgn

TITLE
NOL / ERL-300
ENVIRONMENTAL IMPACT ASSESSMENT
VENTILATION BUILDING
(CROSS SECTION)

SCALE A3 AS SHOWN
FIGURE NO. NOL/ERL/300/C/XRL/ENS/M50/101
REV. A

PLOT DRV: R:\ustrnet\MTR\PLOTDRIVER\WINDOWS\A3 COLOUR.pdf
MODEL NAME: Default PRINTED BY: XUCF 2009-4-27 14:29:17
FILENAME: P:\Projects\600461421\DRAWING\000\XX\ENSR\NOL_ERL_300_C_XRL_ENS_M50_101A.dgn