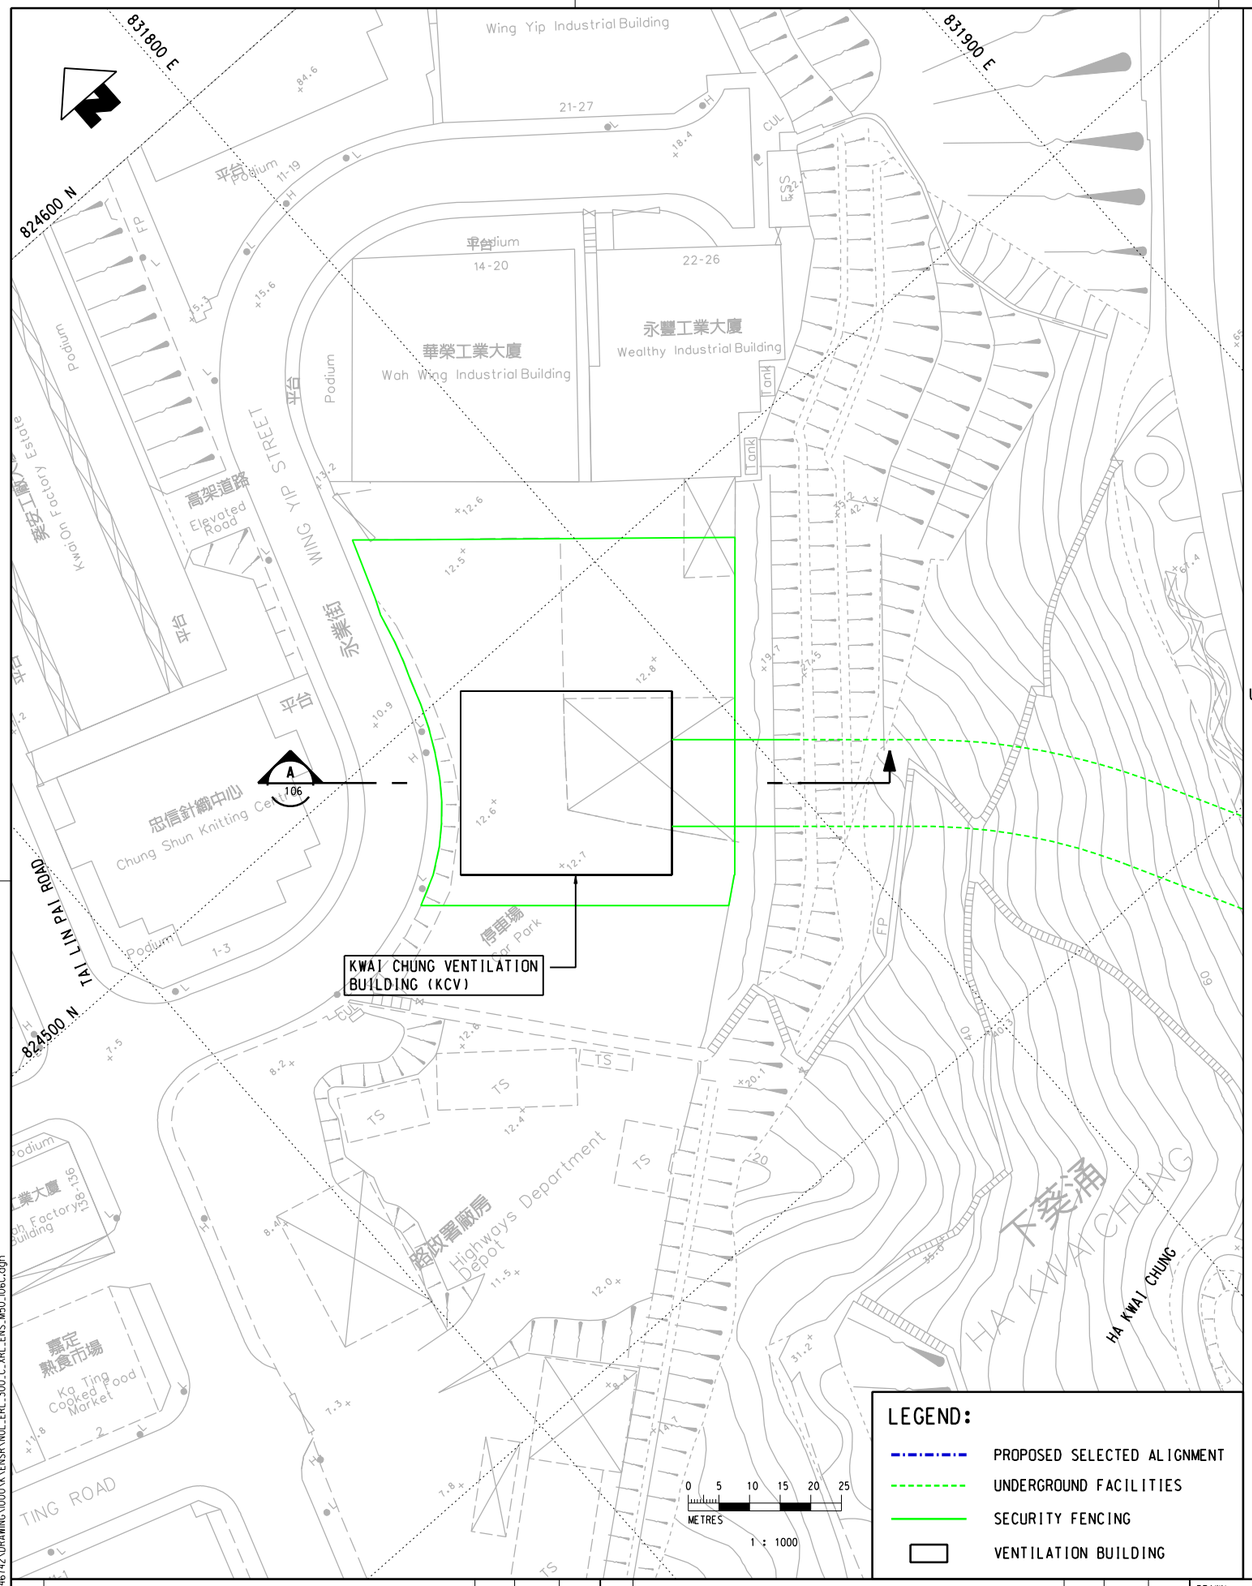

LEGEND:

- PROPOSED SELECTED ALIGNMENT
- UNDERGROUND FACILITIES
- SECURITY FENCING
- VENTILATION BUILDING

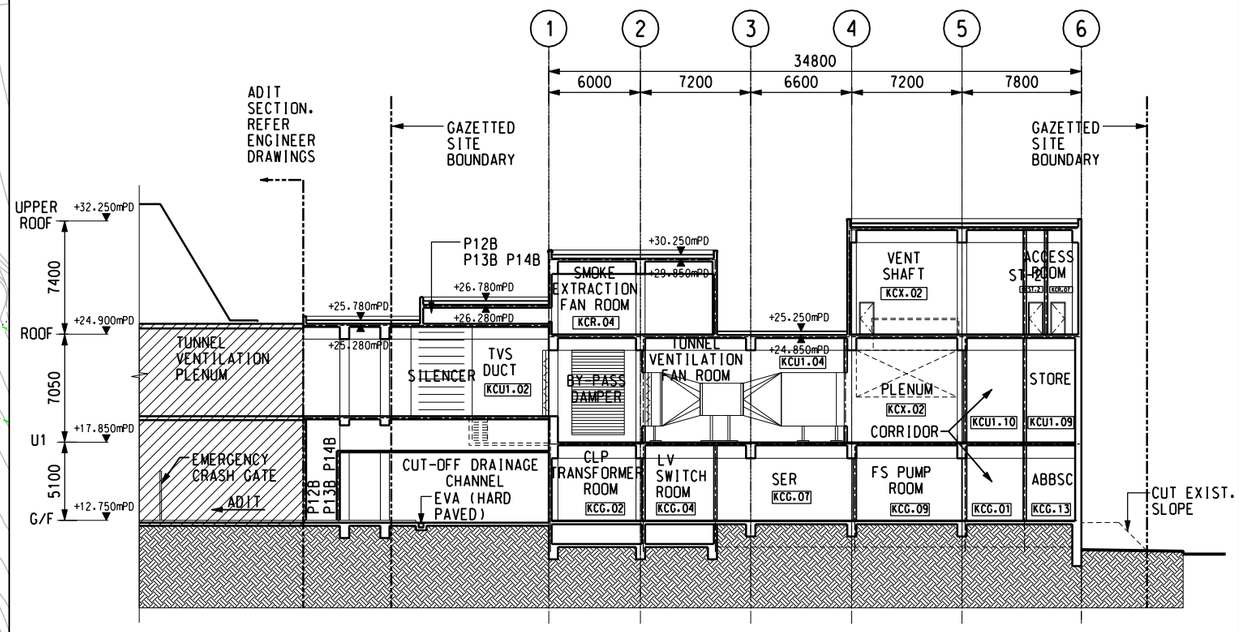

SECTION A 106
SCALE 1 : 400

REV	DESCRIPTION	BY	DATE	APPROVED	REV	DESCRIPTION	BY	DATE	APPROVED

DRAWN	GXH
DESIGNED	TWF
CHECKED	KCC
APPROVED	PL
DATE	19/AUG./2008

DO NOT SCALE DRAWINGS. ALL DIMENSIONS SHALL BE VERIFIED ON SITE.
© MTR CORPORATION LIMITED 2008 COPYRIGHT IN RESPECT OF THIS DRAWING / DOCUMENT IS OWNED BY THE MTR CORPORATION LIMITED OF HONG KONG. NO REPRODUCTION OF THE DRAWING / DOCUMENT OR ANY PART BY WHATEVER MEANS IS PERMITTED WITHOUT THE PRIOR WRITTEN CONSENT OF THE MTR CORPORATION LIMITED.

MTR

EXPRESS RAIL LINK

ORIGINATOR

ENSR | AECOM

CADD REF. NOL_ERL_300_C_XRL_ENS_M50_106C.dgn

TITLE

NOL / ERL-300
ENVIRONMENTAL IMPACT ASSESSMENT
VENTILATION BUILDING
(CROSS SECTION)

SCALE A3 AS SHOWN

FIGURE NO. NOL/ERL/300/C/XRL/ENS/M50/106

REV. C

PLOT DRV: R:\ustnset\MTR\PLOTDRIVER\WINDOWS\A3 COLOUR.plt
MODELNAME: Default PRINTED BY: DAIXL 2009-6-27 11:55:06
FILENAME: p:\projects\60046742\DRAWING\000\K\ENSR\NOL_ERL_300_C_XRL_ENS_M50_106C.dgn