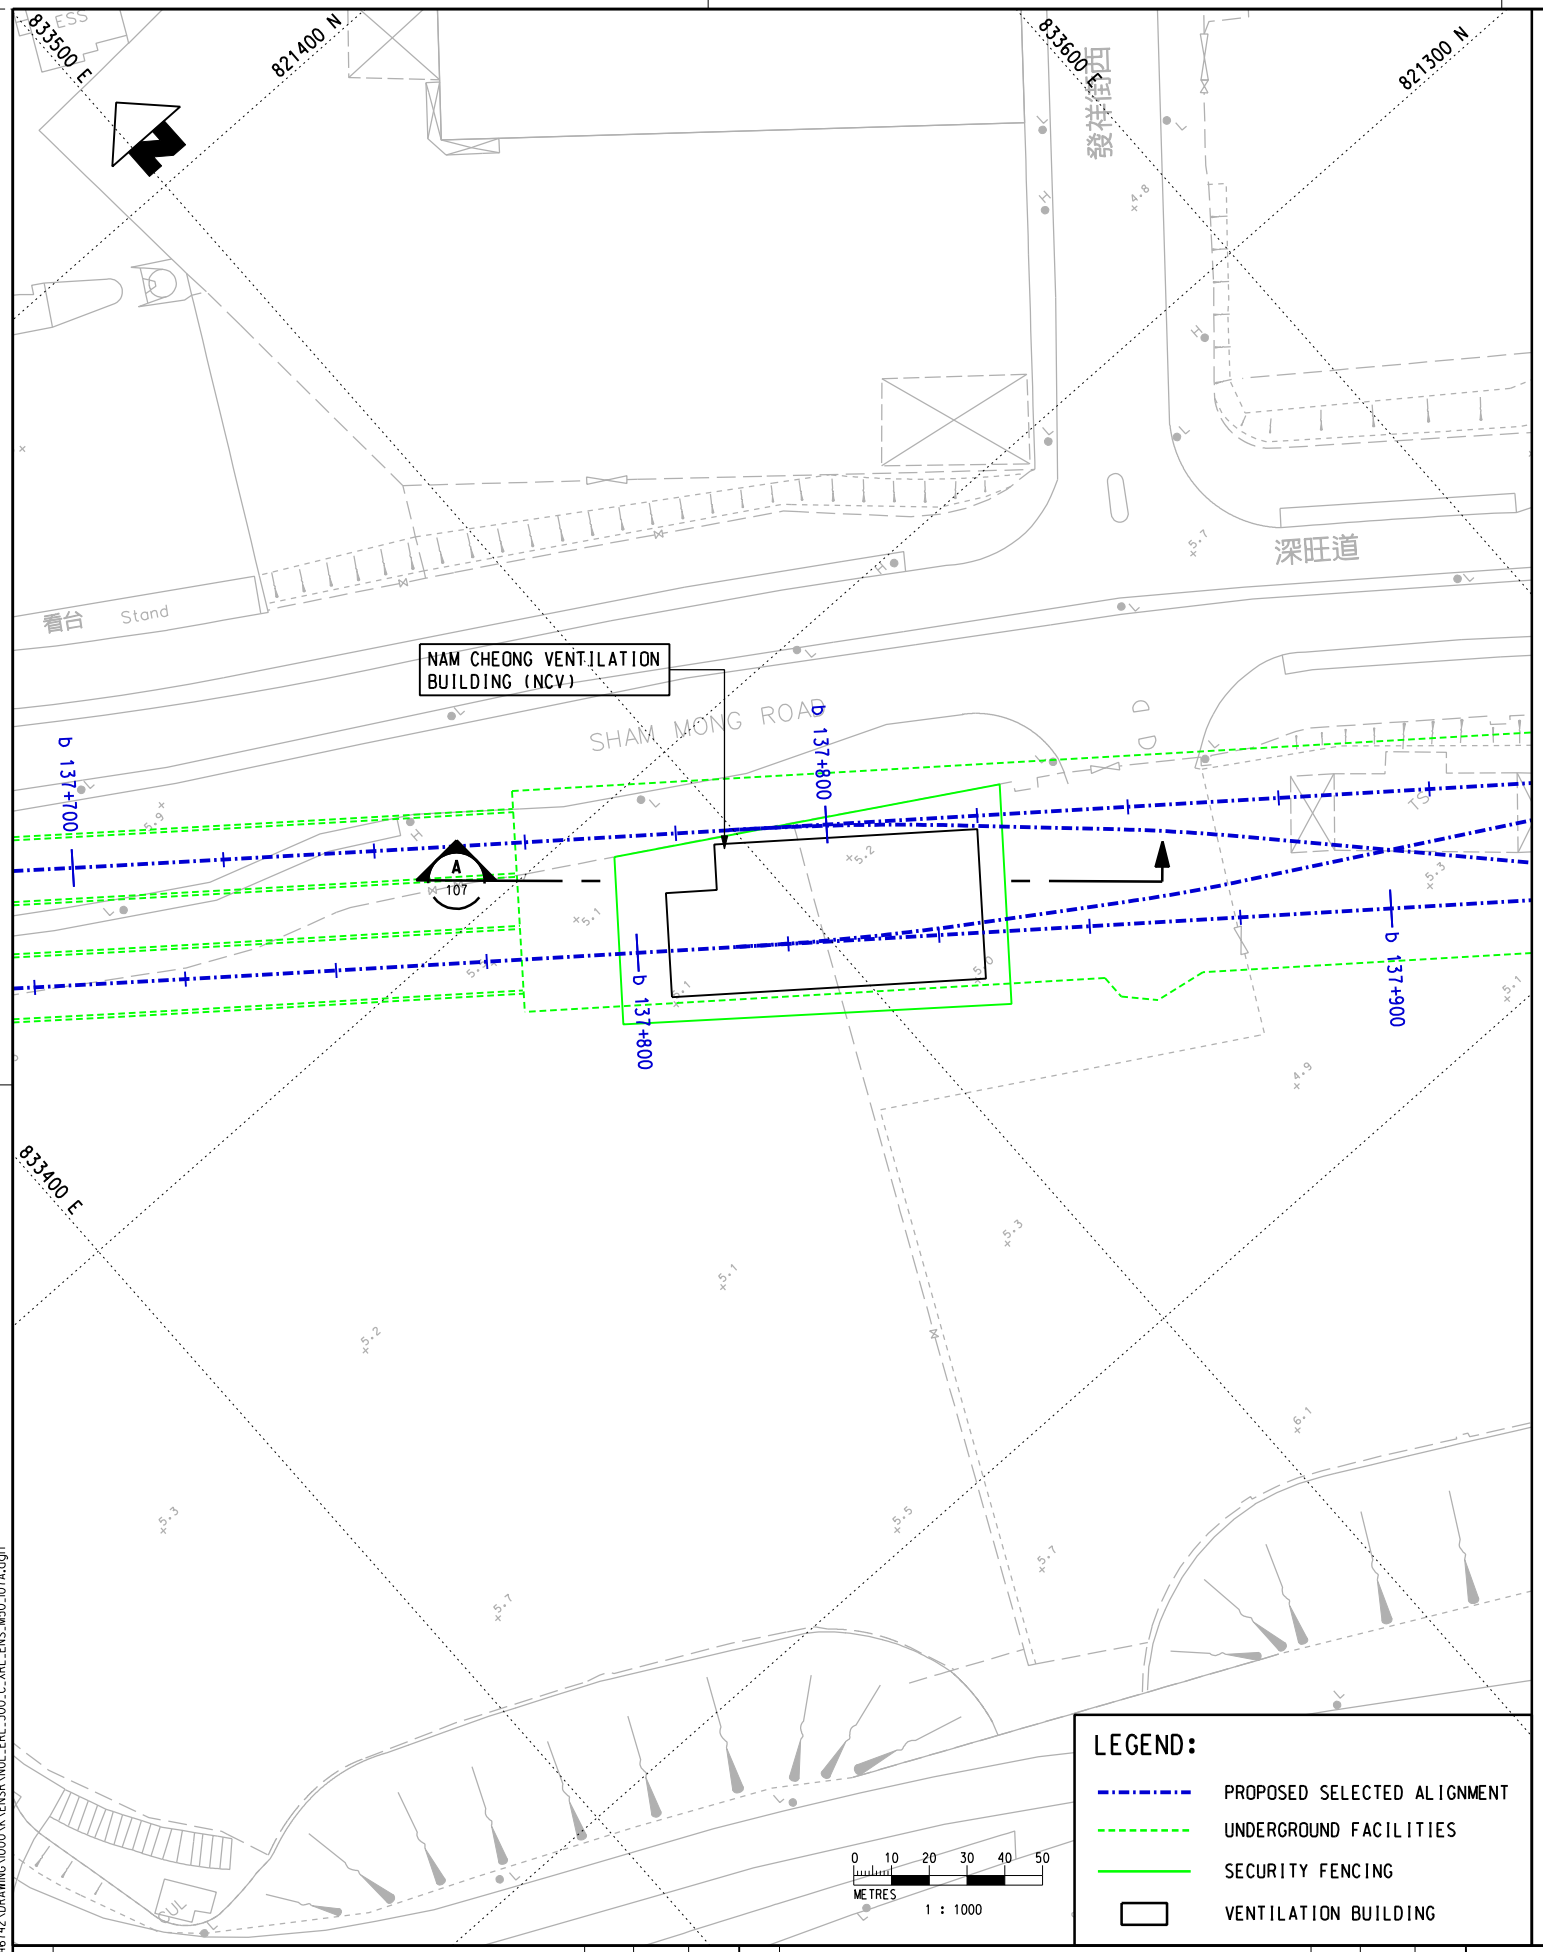

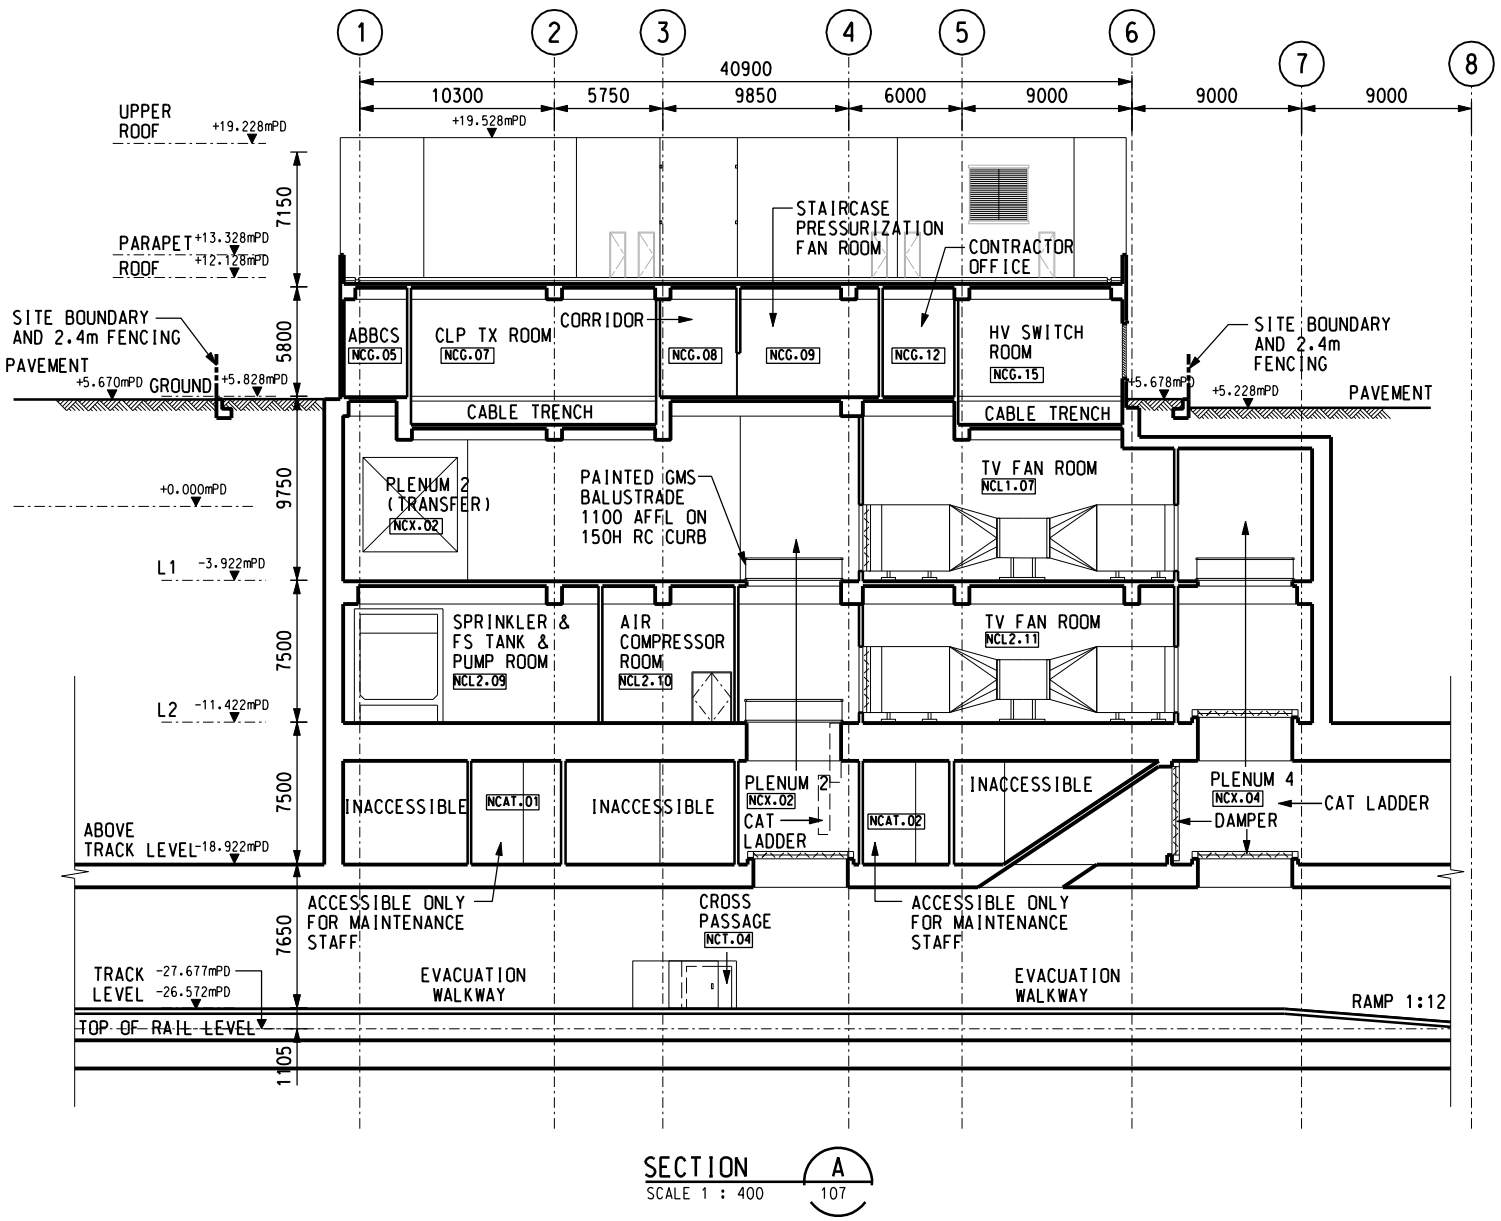

SECTION A
SCALE 1 : 400
107

REV	DESCRIPTION	BY	DATE	APPROVED	REV	DESCRIPTION	BY	DATE	APPROVED

DRAWN	ZOO
DESIGNED	TWF
CHECKED	KCC
APPROVED	PL
DATE	18/APR./2009

DO NOT SCALE DRAWINGS. ALL DIMENSIONS SHALL BE VERIFIED ON SITE.
© MTR CORPORATION LIMITED 2008 COPYRIGHT IN RESPECT OF THIS DRAWING / DOCUMENT IS OWNED BY THE MTR CORPORATION LIMITED OF HONG KONG. NO REPRODUCTION OF THE DRAWING / DOCUMENT OR ANY PART BY WHATEVER MEANS IS PERMITTED WITHOUT THE PRIOR WRITTEN CONSENT OF THE MTR CORPORATION LIMITED.

MTR
EXPRESS RAIL LINK
ORIGINATOR
ENSR | AECOM
CADD REF. NOL_ERL_300_C_XRL_ENS_M50_107A.dgn

TITLE
NOL / ERL-300
ENVIRONMENTAL IMPACT ASSESSMENT
VENTILATION BUILDING
(CROSS SECTION)

SCALE A3 AS SHOWN
FIGURE NO. NOL/ERL/300/C/XRL/ENS/M50/107
REV. A

PLOT DRV: R:\usr\nser\WTR\PLOTDRVER\WINDOWS\A3 COLOUR.pltPLOTTED BY: XUC 2009-4-27 1442:55
MODEL NAME: Default PRINTED BY: XUC
FILENAME: p:\projects\600467\42\DRAWING\0000\XENSR\NOL_ERL_300_C_XRL_ENS_M50_107A.dgn