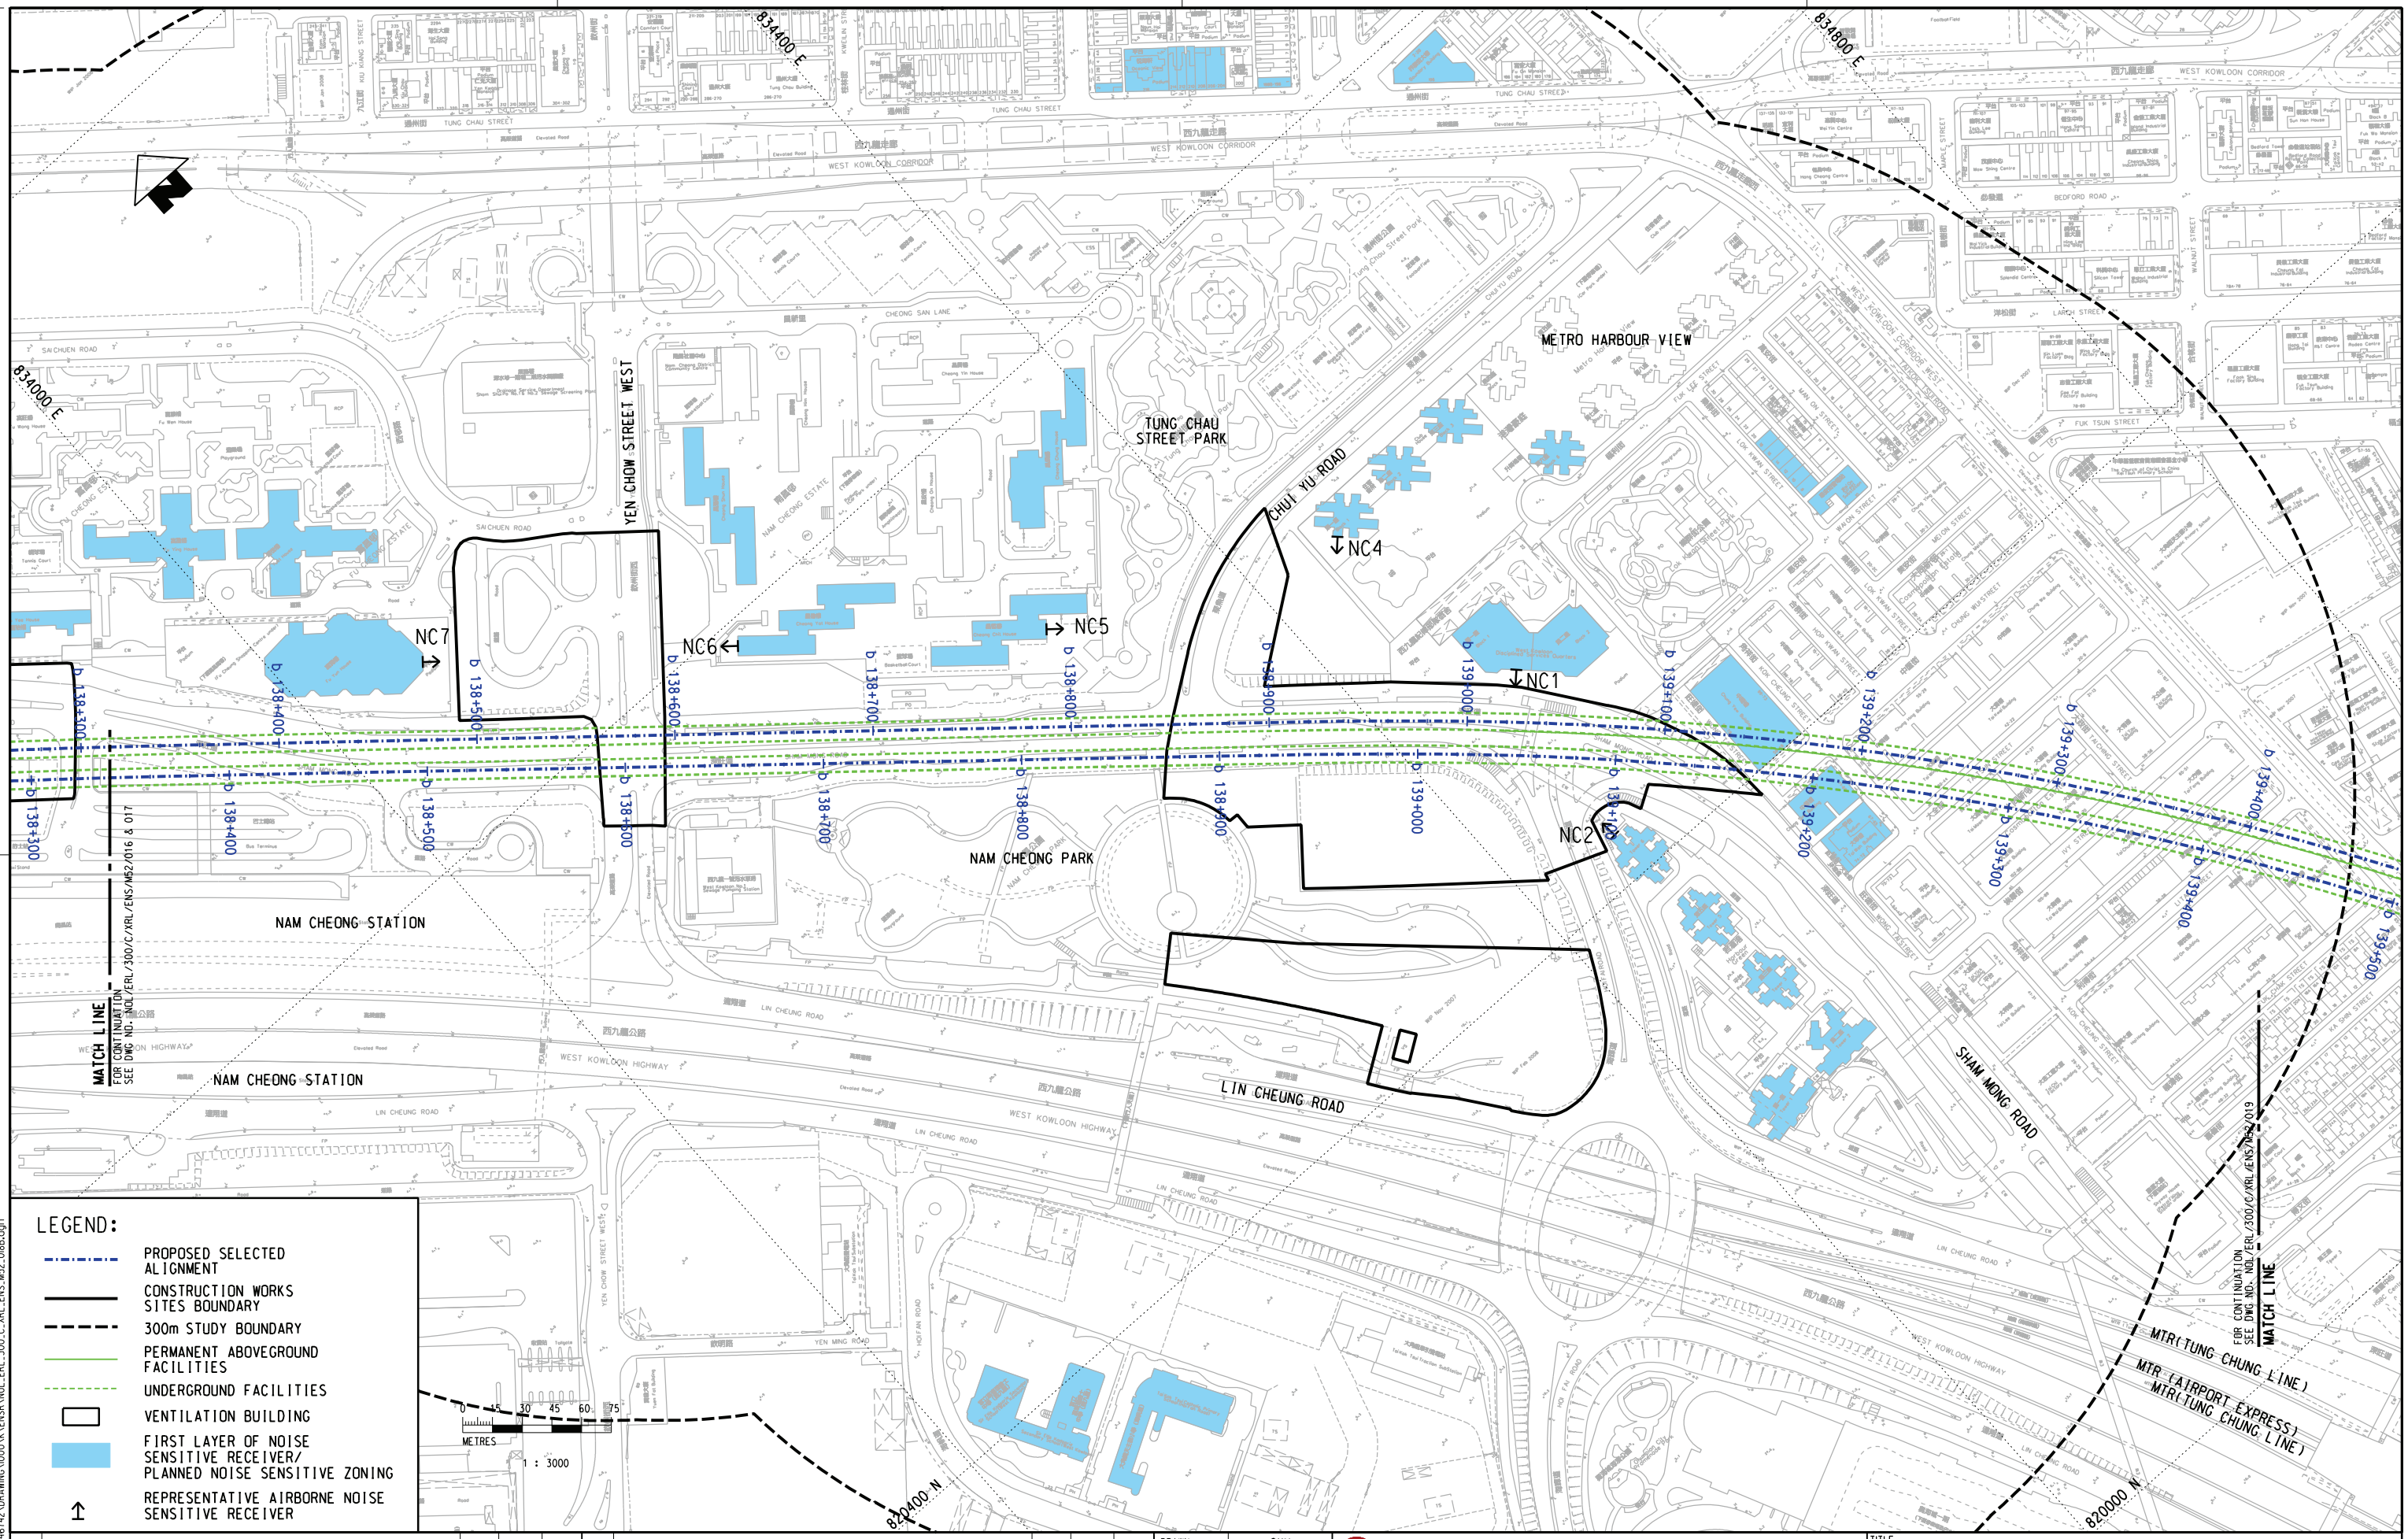

LEGEND:

- PROPOSED SELECTED ALIGNMENT
- CONSTRUCTION WORKS SITES BOUNDARY
- 300m STUDY BOUNDARY
- PERMANENT ABOVEGROUND FACILITIES
- UNDERGROUND FACILITIES
- VENTILATION BUILDING
- FIRST LAYER OF NOISE SENSITIVE RECEIVER/ PLANNED NOISE SENSITIVE ZONING
- REPRESENTATIVE AIRBORNE NOISE SENSITIVE RECEIVER

PLOT DRV: R:\ustrset\MRVPLOTDRVER\WINDOWS\A3 COLOUR.pltPRINTED BY: WUM 2009-5-9 13:04:47
MODEL NAME: Default
FILENAME: P:\projects\600456\DRAWING\000\KENSR\NOL_ERL_300_C_XRL_ENS_M52_088.dgn

REV	DESCRIPTION	BY	DATE	APPROVED	REV	DESCRIPTION	BY	DATE	APPROVED

DRAWN	GXH
DESIGNED	TWF
CHECKED	KCC
APPROVED	PL
DATE	19/AUG./2008

DO NOT SCALE DRAWINGS. ALL DIMENSIONS SHALL BE VERIFIED ON SITE.
© MTR CORPORATION LIMITED 2008 COPYRIGHT IN RESPECT OF THIS DRAWING / DOCUMENT IS OWNED BY THE MTR CORPORATION LIMITED OF HONG KONG. NO REPRODUCTION OF THE DRAWING / DOCUMENT OR ANY PART BY WHATEVER MEANS IS PERMITTED WITHOUT THE PRIOR WRITTEN CONSENT OF THE MTR CORPORATION LIMITED.

MTR

EXPRESS RAIL LINK

ORIGINATOR ENSR | AECOM

CADD REF. NOL_ERL_300_C_XRL_ENS_M52_018B.dgn

TITLE
NOL / ERL-300
ENVIRONMENTAL IMPACT ASSESSMENT
LOCATIONS OF REPRESENTATIVE AIRBORNE NOISE SENSITIVE RECEIVERS

SCALE 1 : 3000 (A3) | FIGURE NO. NOL/ERL/300/C/XRL/ENS/M52/018 | REV. B