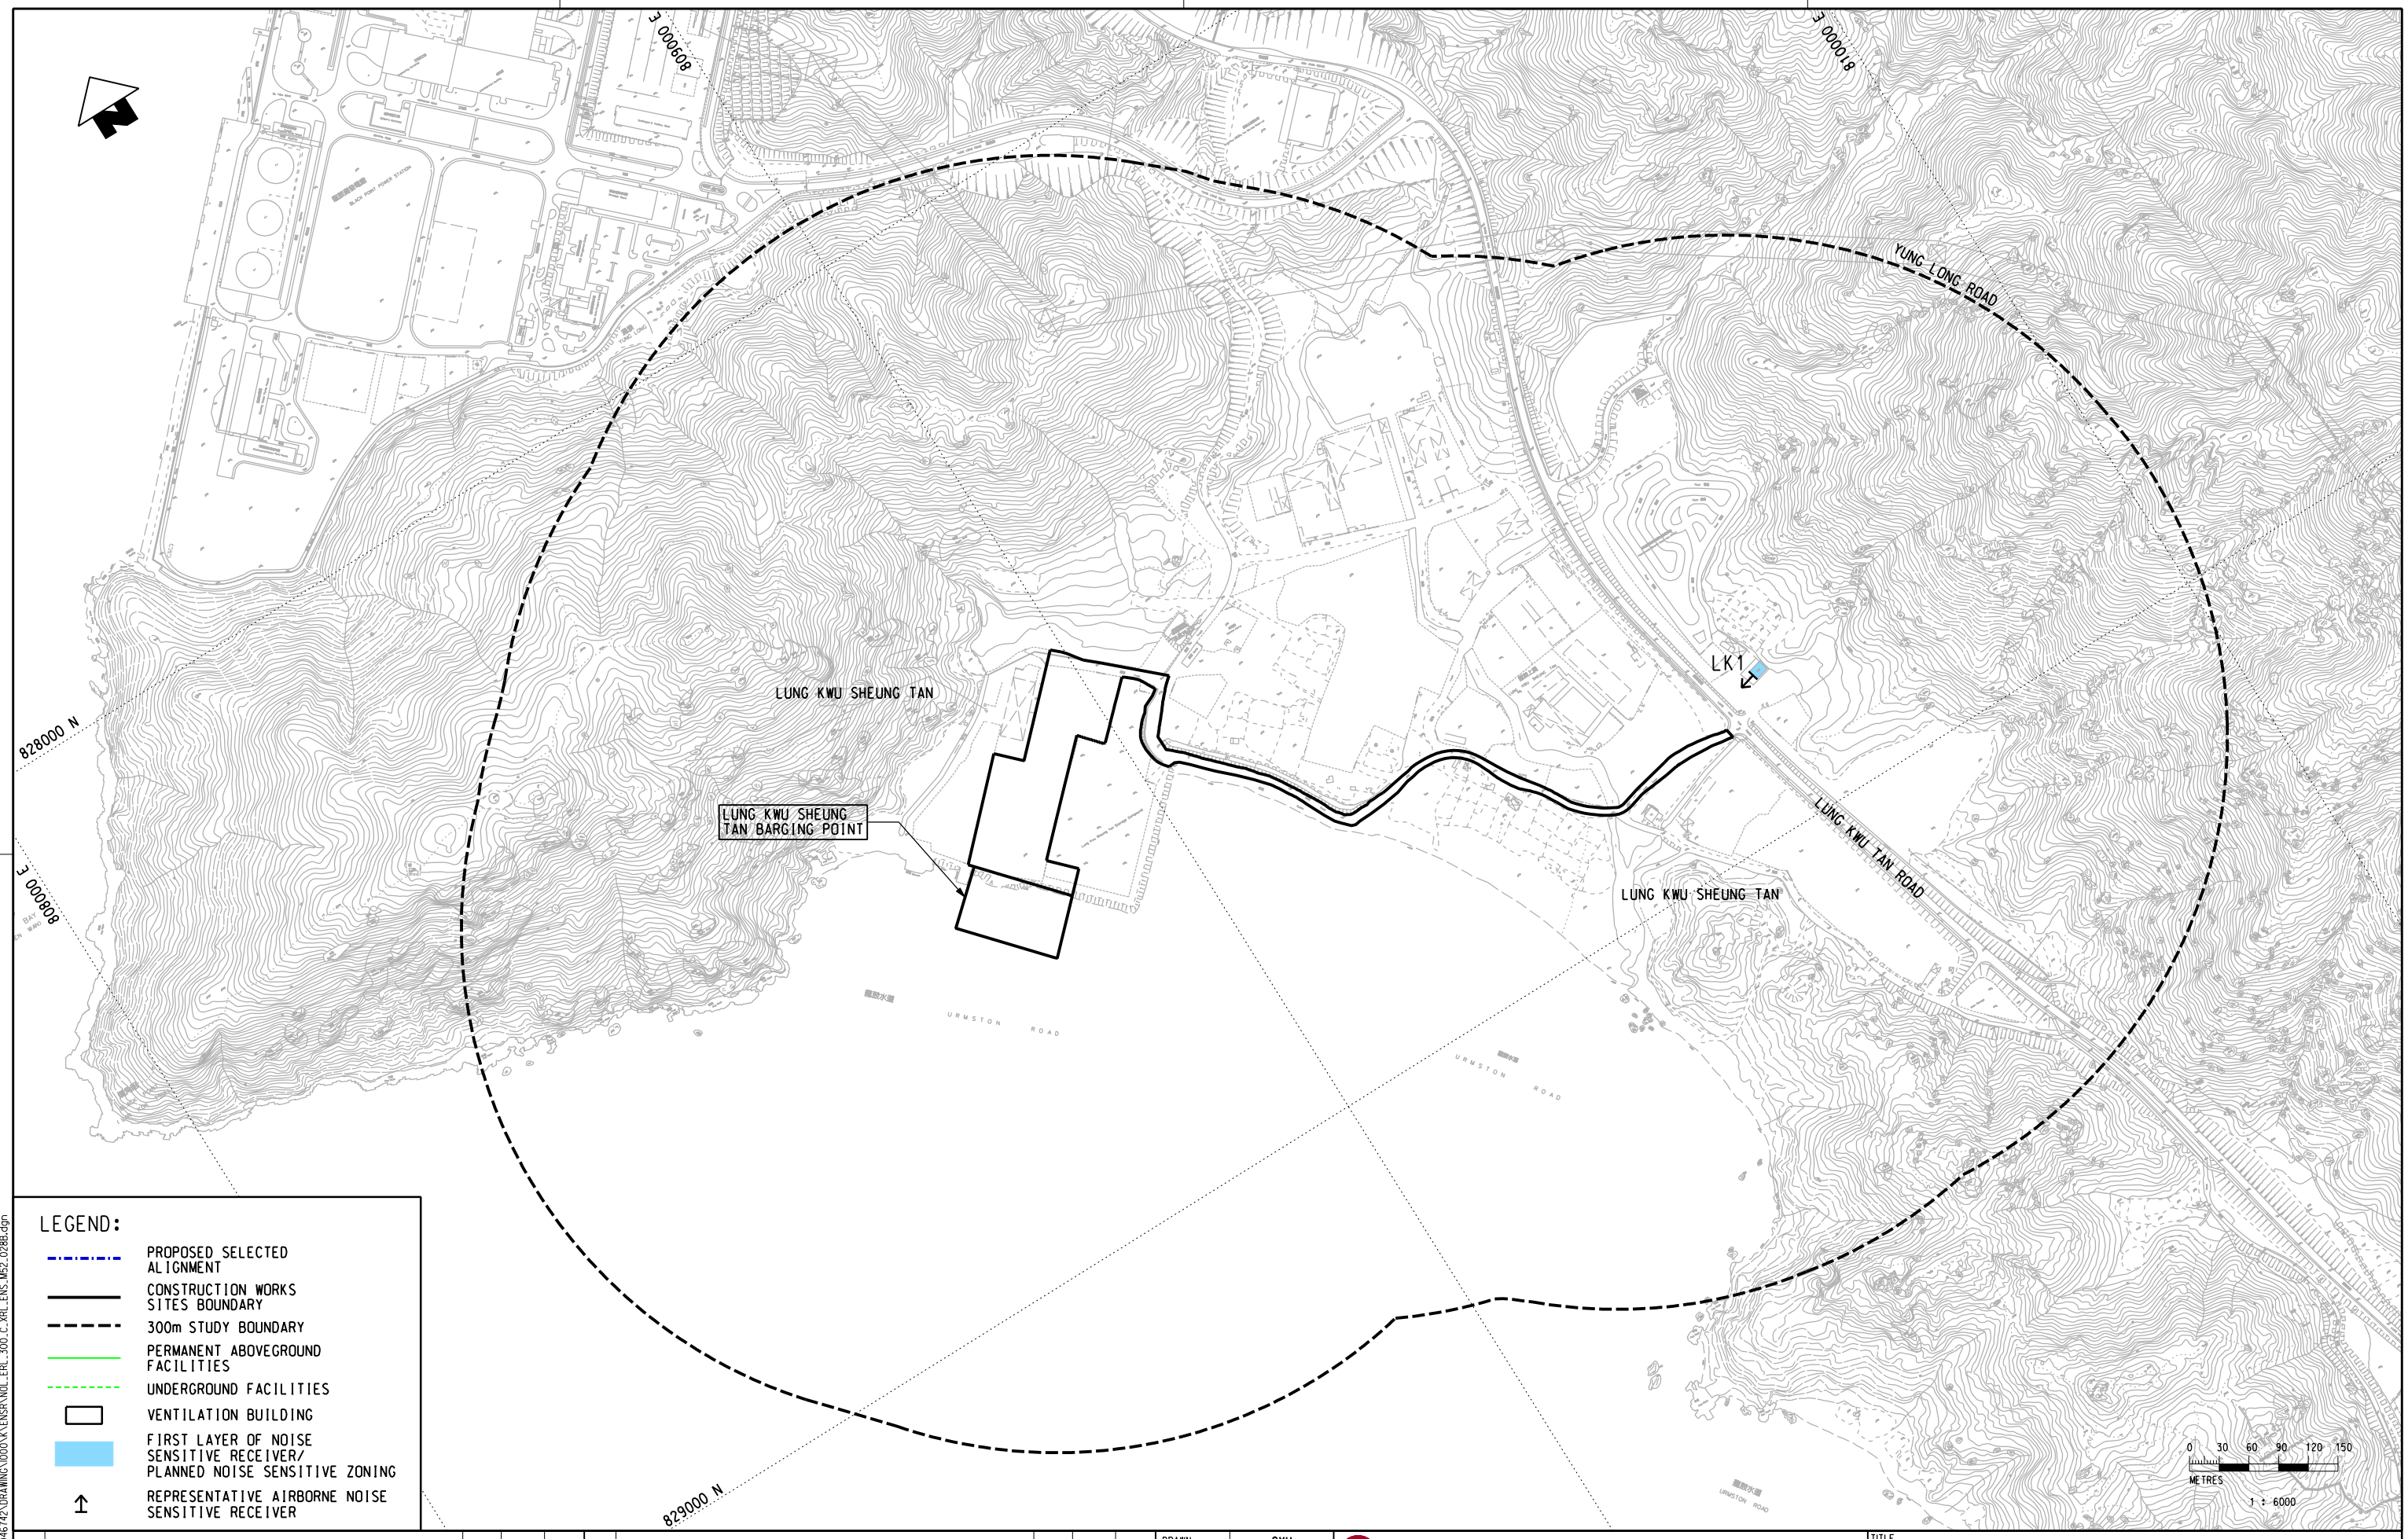

LEGEND:

- PROPOSED SELECTED ALIGNMENT
- CONSTRUCTION WORKS SITES BOUNDARY
- 300m STUDY BOUNDARY
- PERMANENT ABOVEGROUND FACILITIES
- UNDERGROUND FACILITIES
- VENTILATION BUILDING
- FIRST LAYER OF NOISE SENSITIVE RECEIVER/ PLANNED NOISE SENSITIVE ZONING
- REPRESENTATIVE AIRBORNE NOISE SENSITIVE RECEIVER

PLOT DRV: R:\ustnset\MTR\PLOTDRIVER\WINDOWS\A3 COLOUR.pit
MODELNAME: Default PRINTED BY: YANJP 2009-7-13 9:17:37
FILENAME: p:\projects\60046742\DRAWINGS\000\X\ENSR\NOL_ERL_300_C_XRL_ENS_M52_028B.dgn

REV	DESCRIPTION	BY	DATE	APPROVED

REV	DESCRIPTION	BY	DATE	APPROVED

DRAWN	GXH
DESIGNED	TWF
CHECKED	KCC
APPROVED	PL
DATE	19/AUG./2008

DO NOT SCALE DRAWINGS. ALL DIMENSIONS SHALL BE VERIFIED ON SITE.
© MTR CORPORATION LIMITED 2008 COPYRIGHT IN RESPECT OF THIS DRAWING / DOCUMENT IS OWNED BY THE MTR CORPORATION LIMITED OF HONG KONG. NO REPRODUCTION OF THE DRAWING / DOCUMENT OR ANY PART BY WHATEVER MEANS IS PERMITTED WITHOUT THE PRIOR WRITTEN CONSENT OF THE MTR CORPORATION LIMITED.

MTR

EXPRESS RAIL LINK

ORIGINATOR

ENSR | AECOM

CADD REF. NOL_ERL_300_C_XRL_ENS_M52_028B.dgn

TITLE

NOL / ERL-300
ENVIRONMENTAL IMPACT ASSESSMENT
LOCATIONS OF REPRESENTATIVE AIRBORNE NOISE SENSITIVE RECEIVERS

SCALE	FIGURE NO.	REV.
1 : 6000 (A3)	NOL/ERL/300/C/XRL/ENS/M52/028	B